


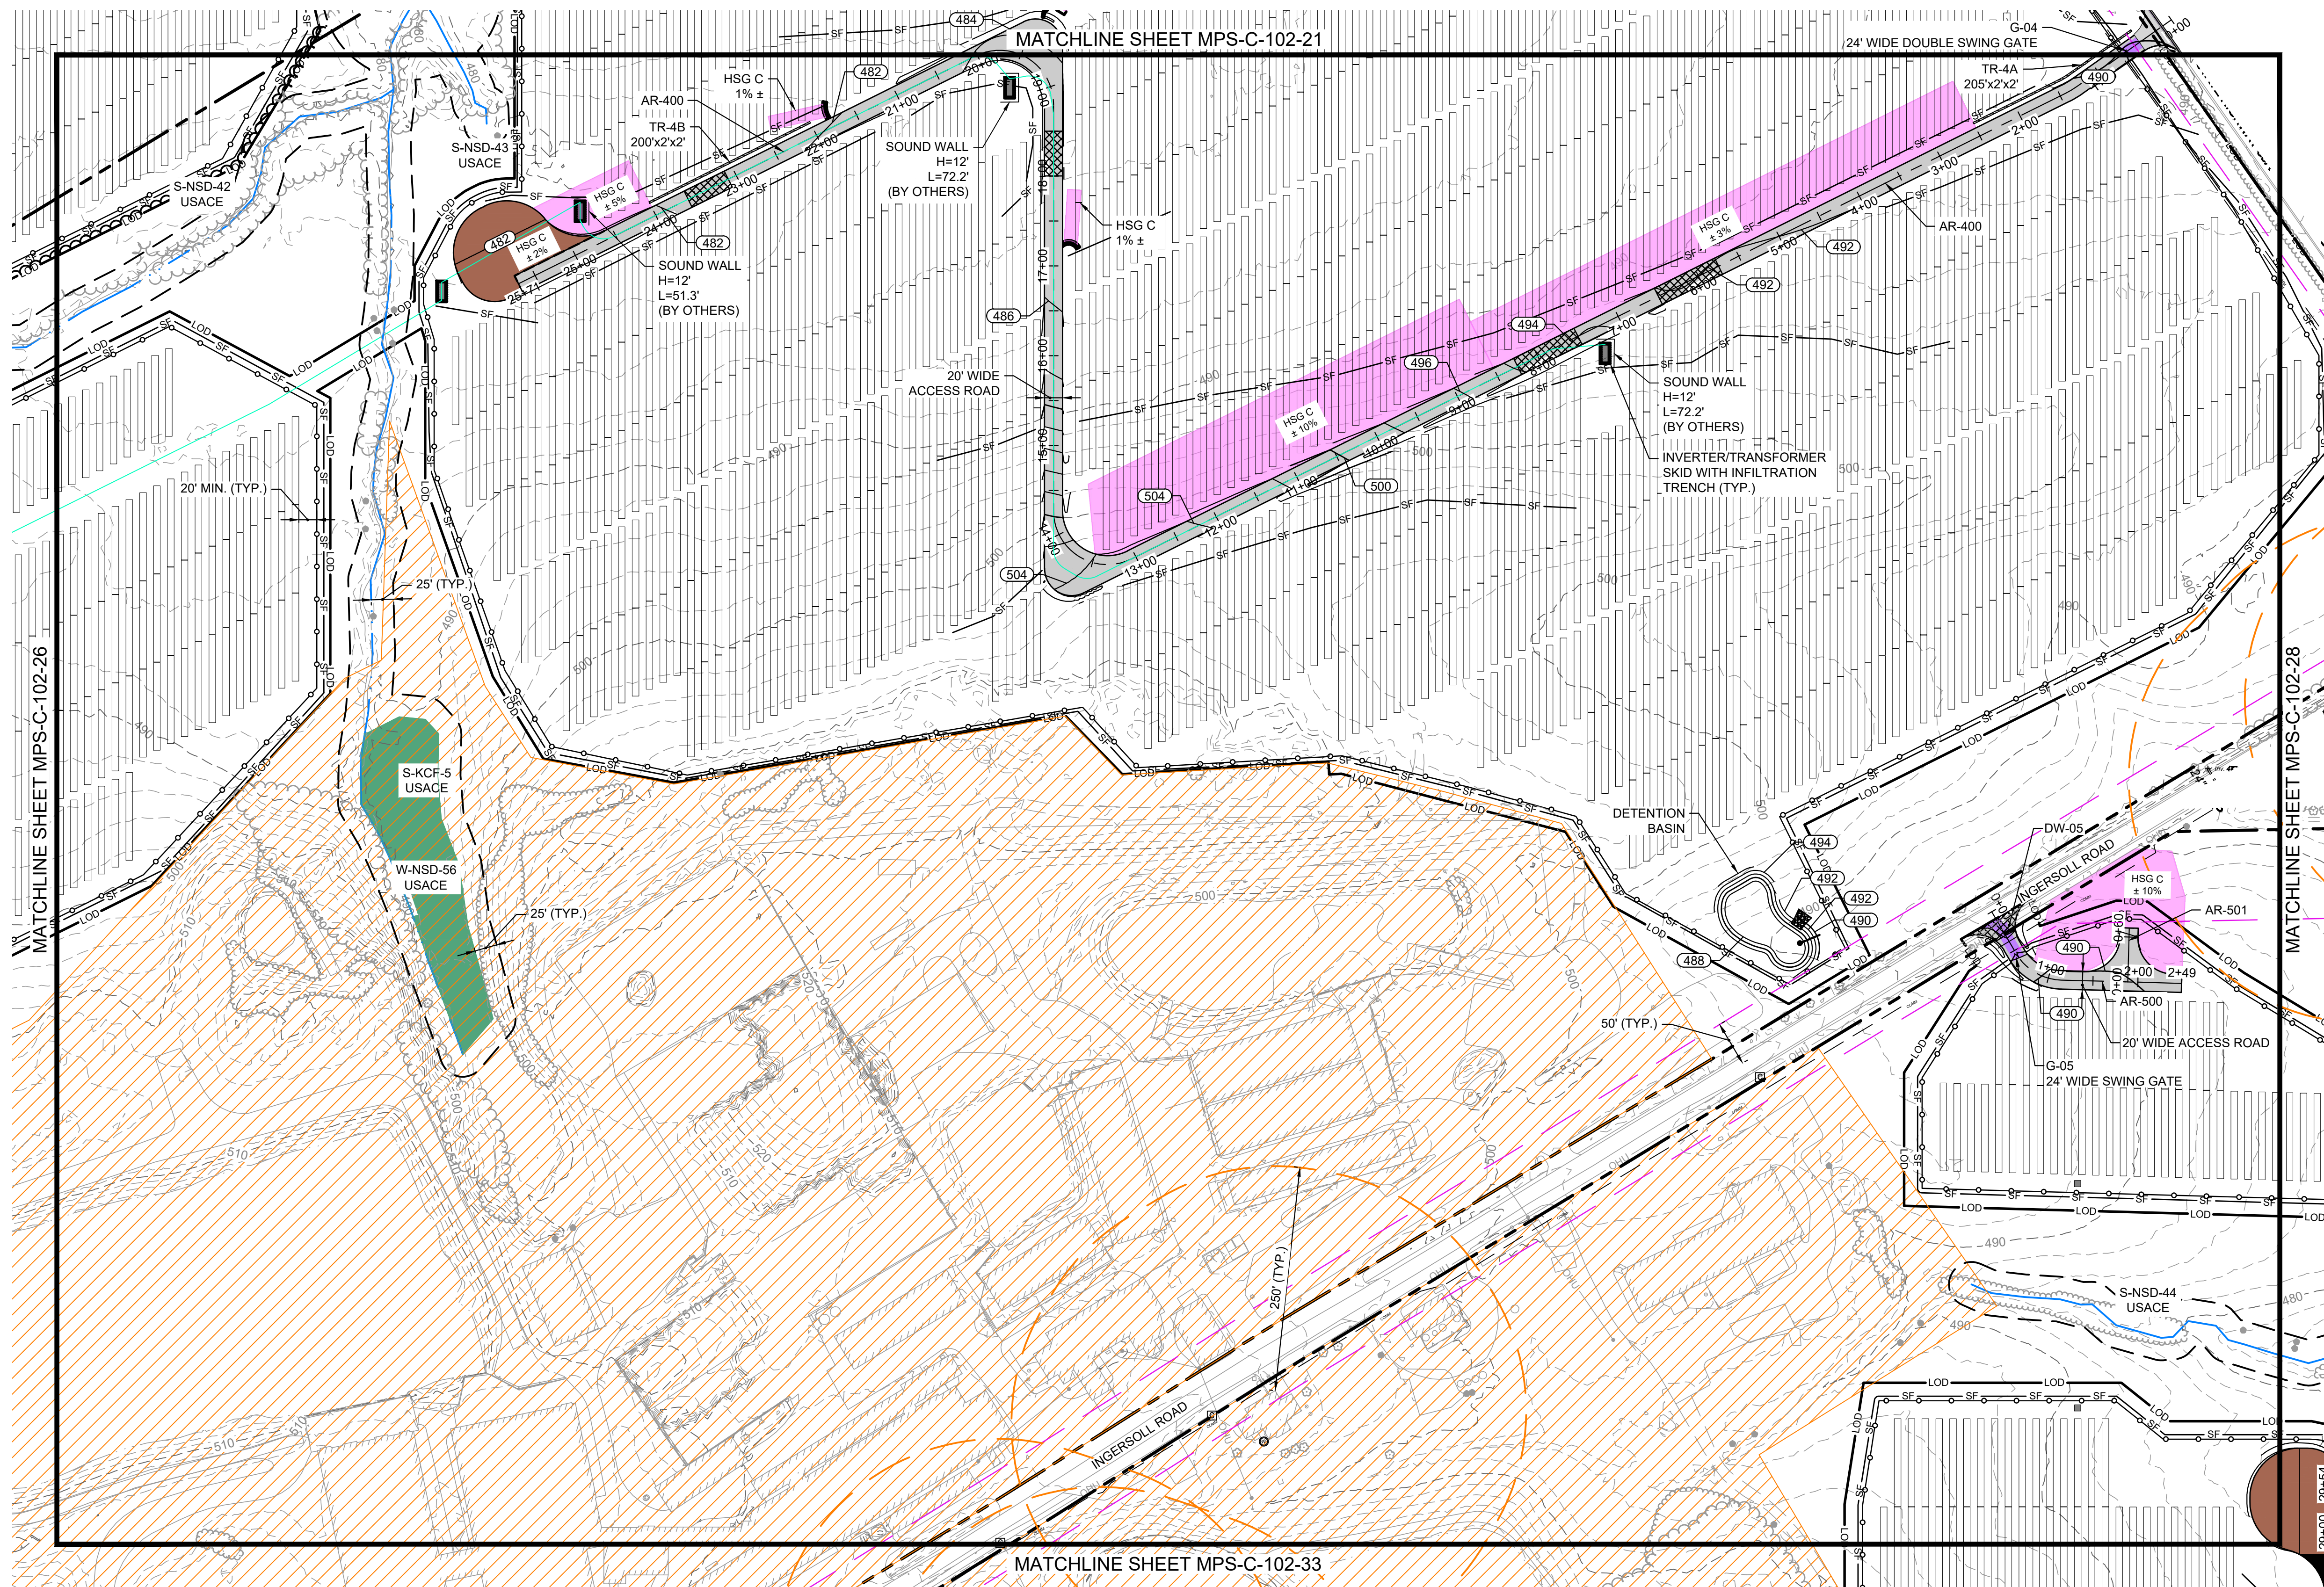


LEGEND

EXISTING

- PROPERTY BOUNDARY
- 94C SETBACK
- NATURAL RESOURCE BUFFER
- RESIDENCE BUFFER
- LIMIT OF DISTURBANCE
- SILT FENCE
- OVERHEAD UTILITY
- CHAIN LINK FENCE
- SECURITY FENCE
- BASLINE
- GRAVEL ACCESS ROAD
- STABILIZED PERVIOUS ACCESS ROAD
- STABILIZED CONSTRUCTION ENTRANCE
- VEGETATED FILTER STRIP
- REVEGETATED AREA
- PV ARRAY
- INVERTER / TRANSFORMER SKID
- MEDIUM VOLTAGE ROUTE
- MINOR CONTOUR
- MAJOR CONTOUR
- TREE LINE
- SHRUB LINE
- STREAM (USACE)
- STREAM (NYDEC)
- NON-JD DRAINAGE
- WETLAND (USACE)
- WETLAND (NYDEC)
- WETLAND (ISOLATED)
- SURFACE WATER (USACE)
- SURFACE WATER (NYDEC)
- PANEL EXCLUSION AREA
- LAYDOWN AREA
- BUILDING
- STONE WALL
- UTILITY POLE
- CULVERT
- PAVED ROAD
- DRIVEWAY
- LEVEL SPREADER
- FLOW DIFFUSER
- EMERGENCY SPILLWAY
- OUTLET CONTROL STRUCTURE
- BORE PIT LOCATION
- DIVERSION BERM
- INFILTRATION BASIN

PROPOSED

- LOD
- SF
- OHU
- SECURITY FENCE
- STABILIZED PERVIOUS ACCESS ROAD
- STABILIZED CONSTRUCTION ENTRANCE
- VEGETATED FILTER STRIP
- REVEGETATED AREA
- PV ARRAY
- INVERTER / TRANSFORMER SKID
- MEDIUM VOLTAGE ROUTE
- MINOR CONTOUR
- MAJOR CONTOUR
- TREE LINE
- SHRUB LINE
- STREAM (USACE)
- STREAM (NYDEC)
- NON-JD DRAINAGE
- WETLAND (USACE)
- WETLAND (NYDEC)
- WETLAND (ISOLATED)
- SURFACE WATER (USACE)
- SURFACE WATER (NYDEC)
- PANEL EXCLUSION AREA
- LAYDOWN AREA
- BUILDING
- STONE WALL
- UTILITY POLE
- CULVERT
- PAVED ROAD
- DRIVEWAY
- LEVEL SPREADER
- FLOW DIFFUSER
- EMERGENCY SPILLWAY
- OUTLET CONTROL STRUCTURE
- BORE PIT LOCATION
- DIVERSION BERM
- INFILTRATION BASIN

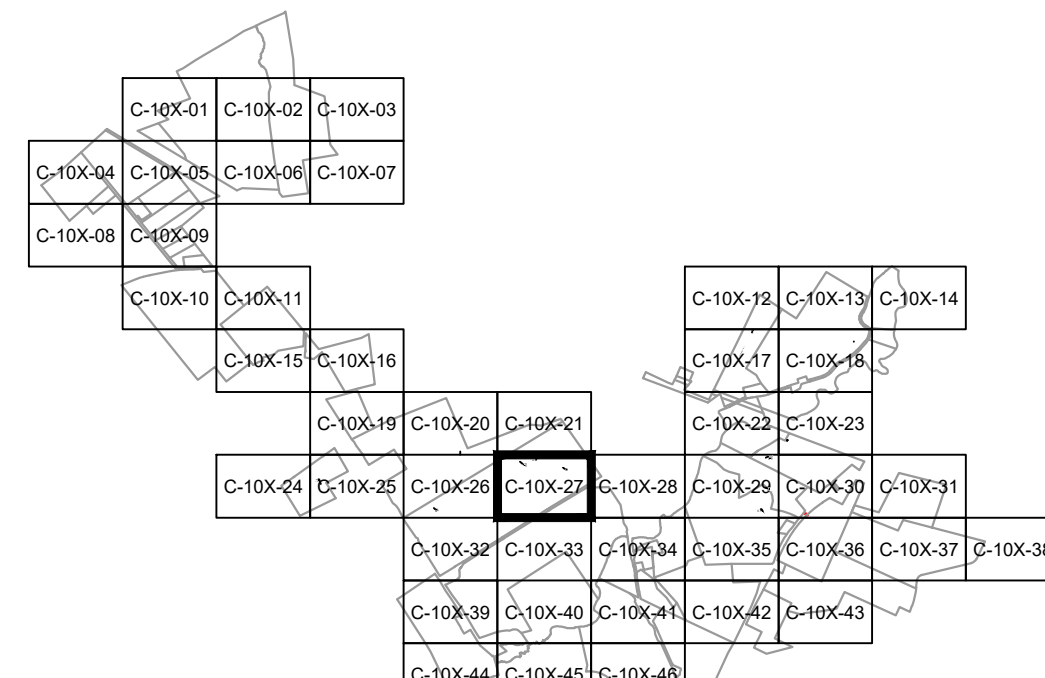

100 0 100 200 FT

SCALE: 1" = 100'

Call 811
before you dig

PRELIMINARY

NOT FOR CONSTRUCTION

REFERENCE ITEMS	REV	DESCRIPTION	DATE	DES	CHK	APP
	D	RE-ISSUED FOR 94-C DEFICIENCY SUPPLEMENT	07/25/2024	CMW	PMM	PMM
	C	REVISED PER ORES REVIEW COMMENTS	06/28/2024	CMW	PMM	PMM
	B	ISSUED FOR 94-C DEFICIENCY SUPPLEMENT	05/31/2024	CMW	PMM	PMM
	A	ISSUED FOR 94-C	01/15/2024	CMW	PMM	PMM

249 Western Avenue
Augusta, ME 04330

PROJECT NO: 443269

CMW DESIGNED	APPROVED	GLEN	NEW YORK
CMW DRAWN			
PMM CHECKED			
REVIEW 1			
REVIEW 2			


MILL POINT SOLAR I PROJECT

CONNECTGEN MONTGOMERY COUNTY LLC

SITE AND GRADING PLAN



MPS-C-102-27

REV. D

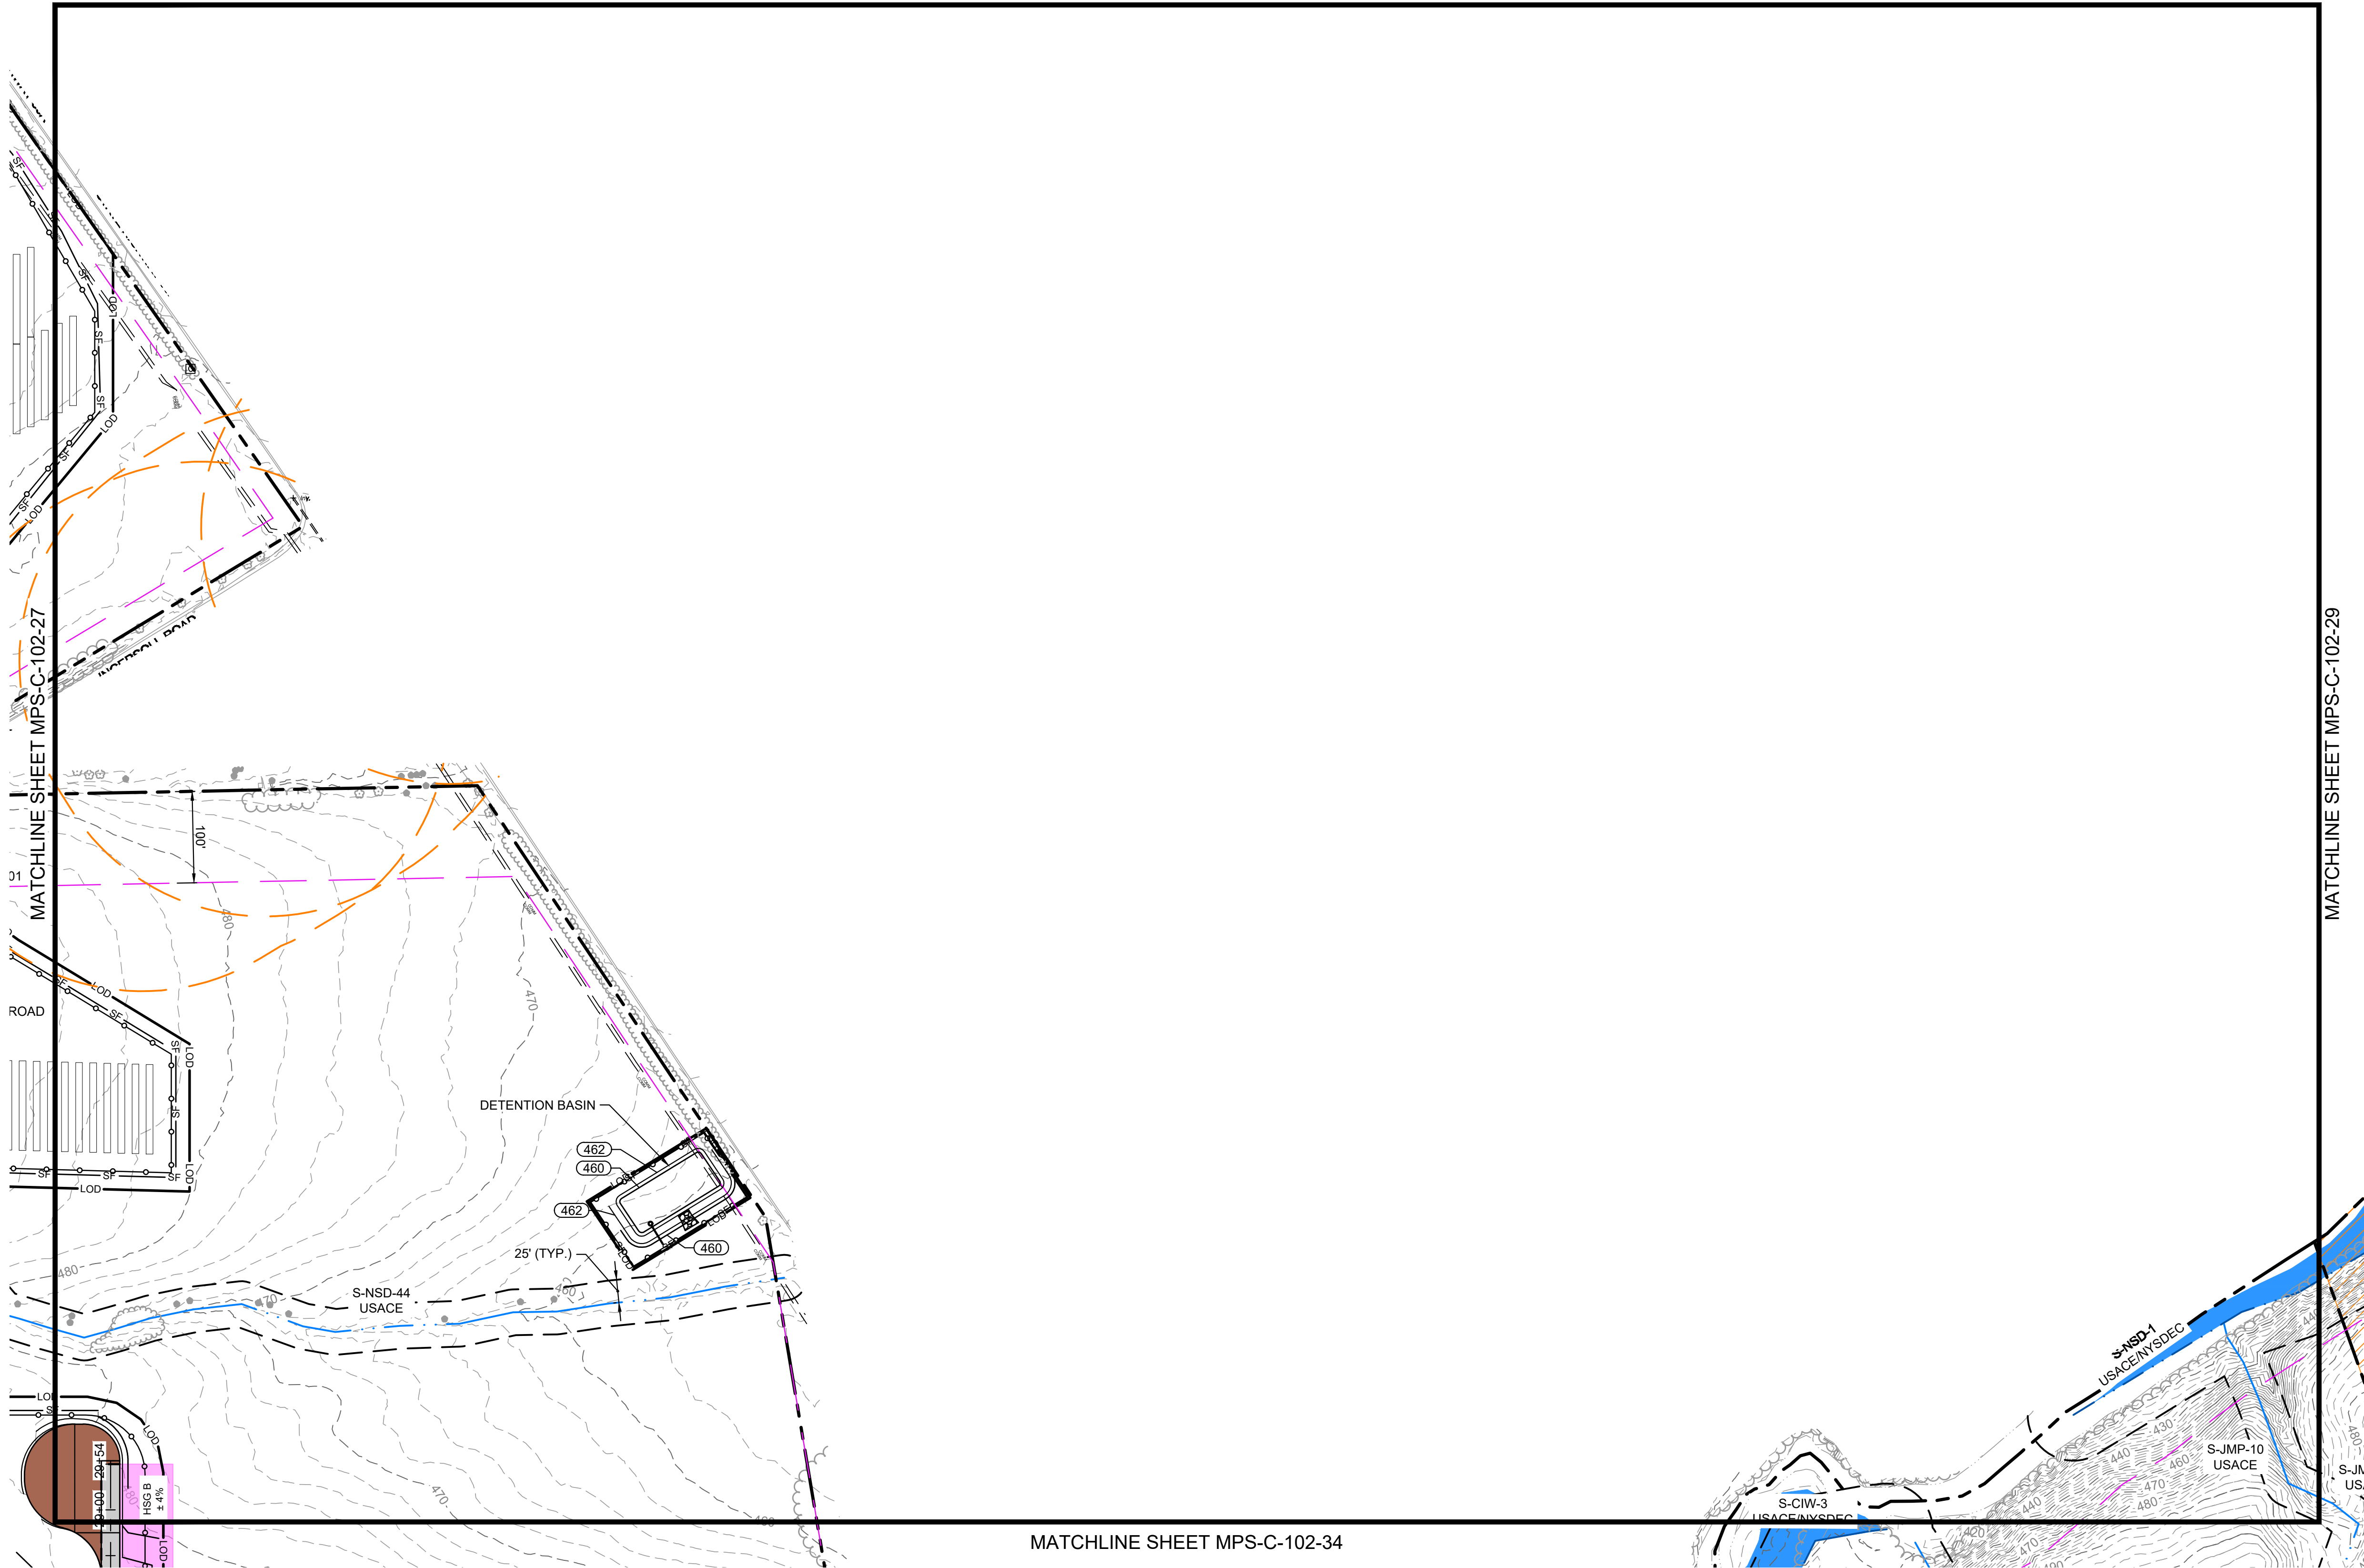

LEGEND

EXISTING	PROPOSED
94C SETBACK	PROPERTY BOUNDARY
NATURAL RESOURCE BUFFER	RESIDENCE BUFFER
LIMIT OF DISTURBANCE	SILT FENCE
OVERHEAD UTILITY	CHAIN LINK FENCE
SECURITY FENCE	BASELINE
GRAVEL ACCESS ROAD	STABILIZED PERVIOUS ACCESS ROAD
STABILIZED CONSTRUCTION ENTRANCE	VEGETATED FILTER STRIP
REVEGETATED AREA	PV ARRAY
INVERTER / TRANSFORMER SKID	MEDIUM VOLTAGE ROUTE
MINOR CONTOUR	MAJOR CONTOUR
TREE LINE	SHRUB LINE
STREAM (USACE)	STREAM (NYDEC)
NON-JD DRAINAGE	WETLAND (USACE)
WETLAND (NYDEC)	WETLAND (ISOLATED)
SURFACE WATER (USACE)	SURFACE WATER (NYDEC)
PANEL EXCLUSION AREA	LAYDOWN AREA
BUILDING	STONE WALL
UTILITY POLE	CULVERT
PAVED ROAD	DRIVEWAY
LEVEL SPREADER	FLOW DIFFUSER
EMERGENCY SPILLWAY	OUTLET CONTROL STRUCTURE
BORE PIT LOCATION	DIVERSION BERM
INFILTRATION BASIN	

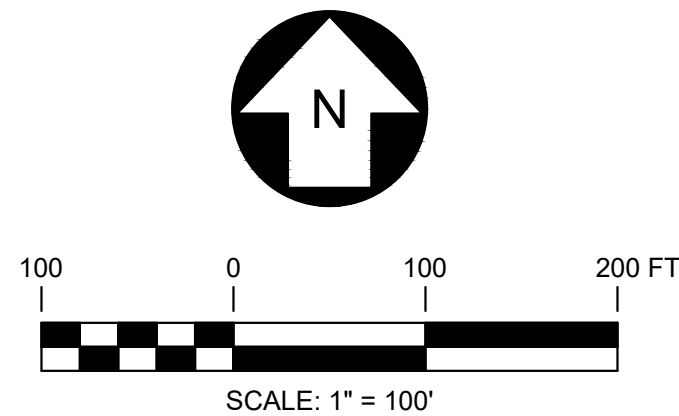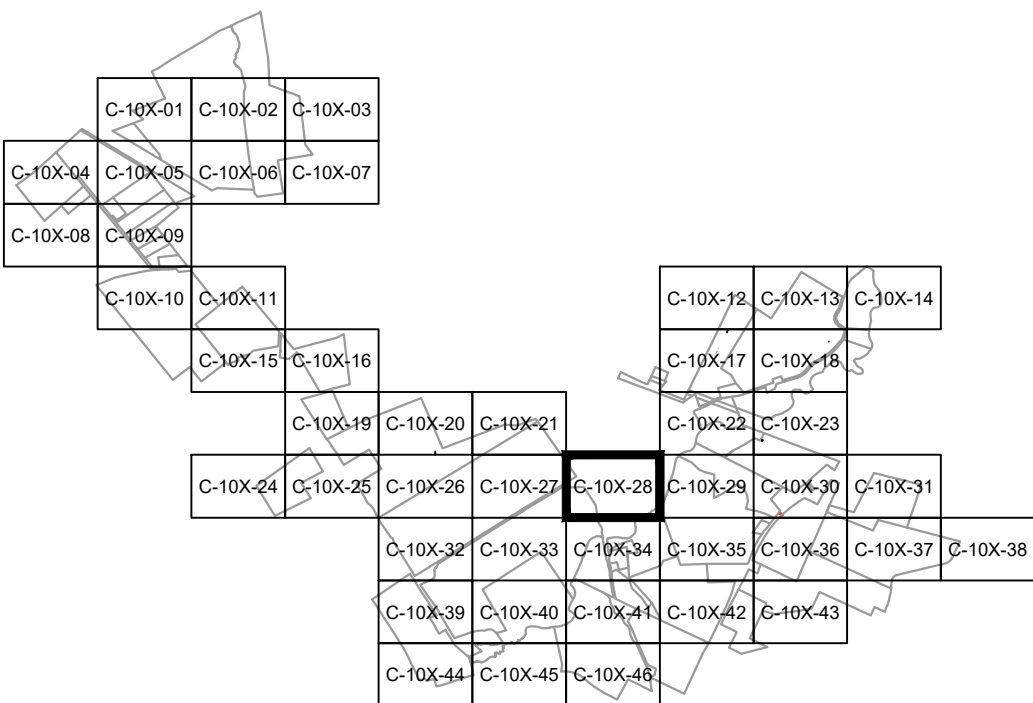

PRELIMINARY
NOT FOR CONSTRUCTION



REFERENCE ITEMS		REV	DESCRIPTION	DATE	DES	CHK	APP
		D	RE-ISSUED FOR 94-C DEFICIENCY SUPPLEMENT	07/25/2024	CMW	PMM	PMM
		C	REVISED PER ORES REVIEW COMMENTS	06/28/2024	CMW	PMM	PMM
		B	ISSUED FOR 94-C DEFICIENCY SUPPLEMENT	05/31/2024	CMW	PMM	PMM
		A	ISSUED FOR 94-C	01/15/2024	CMW	PMM	PMM



249 Western Avenue
Augusta, ME 04330




PROJECT NO: 443269



CMW DESIGNED
CMW DRAWN
PMM CHECKED
APPROVED
REVIEW 1
REVIEW 2

MILL POINT SOLAR I PROJECT
CONNECTGEN MONTGOMERY COUNTY LLC
SITE AND GRADING PLAN

GLEN	NEW YORK
01/15/2024 DATE	1" = 100' SCALE
TRC	MPS-C-102-28
REV. D	

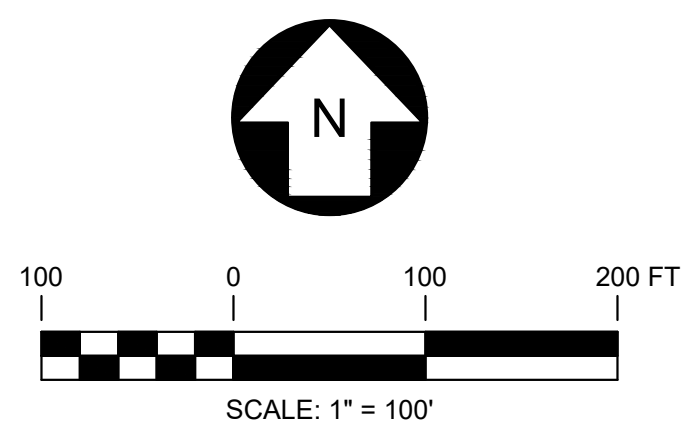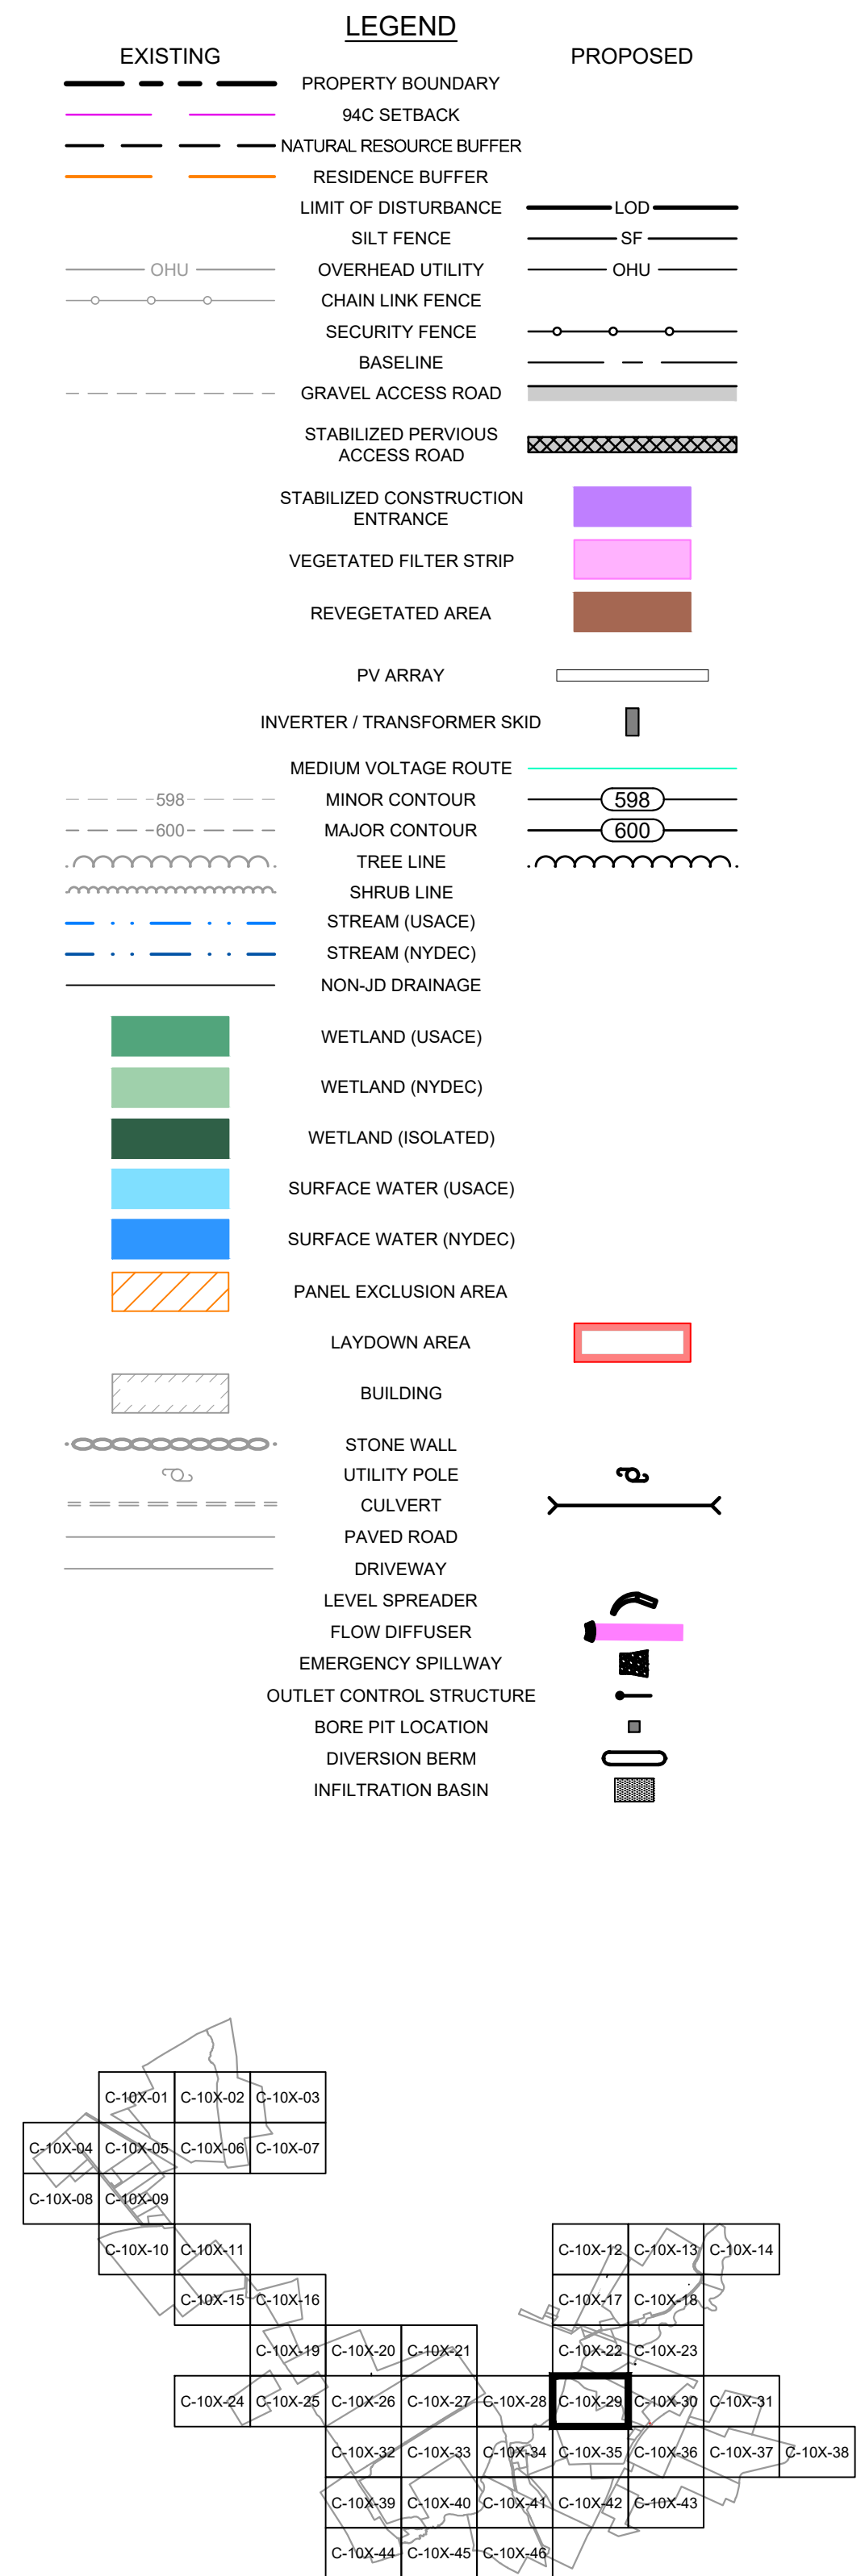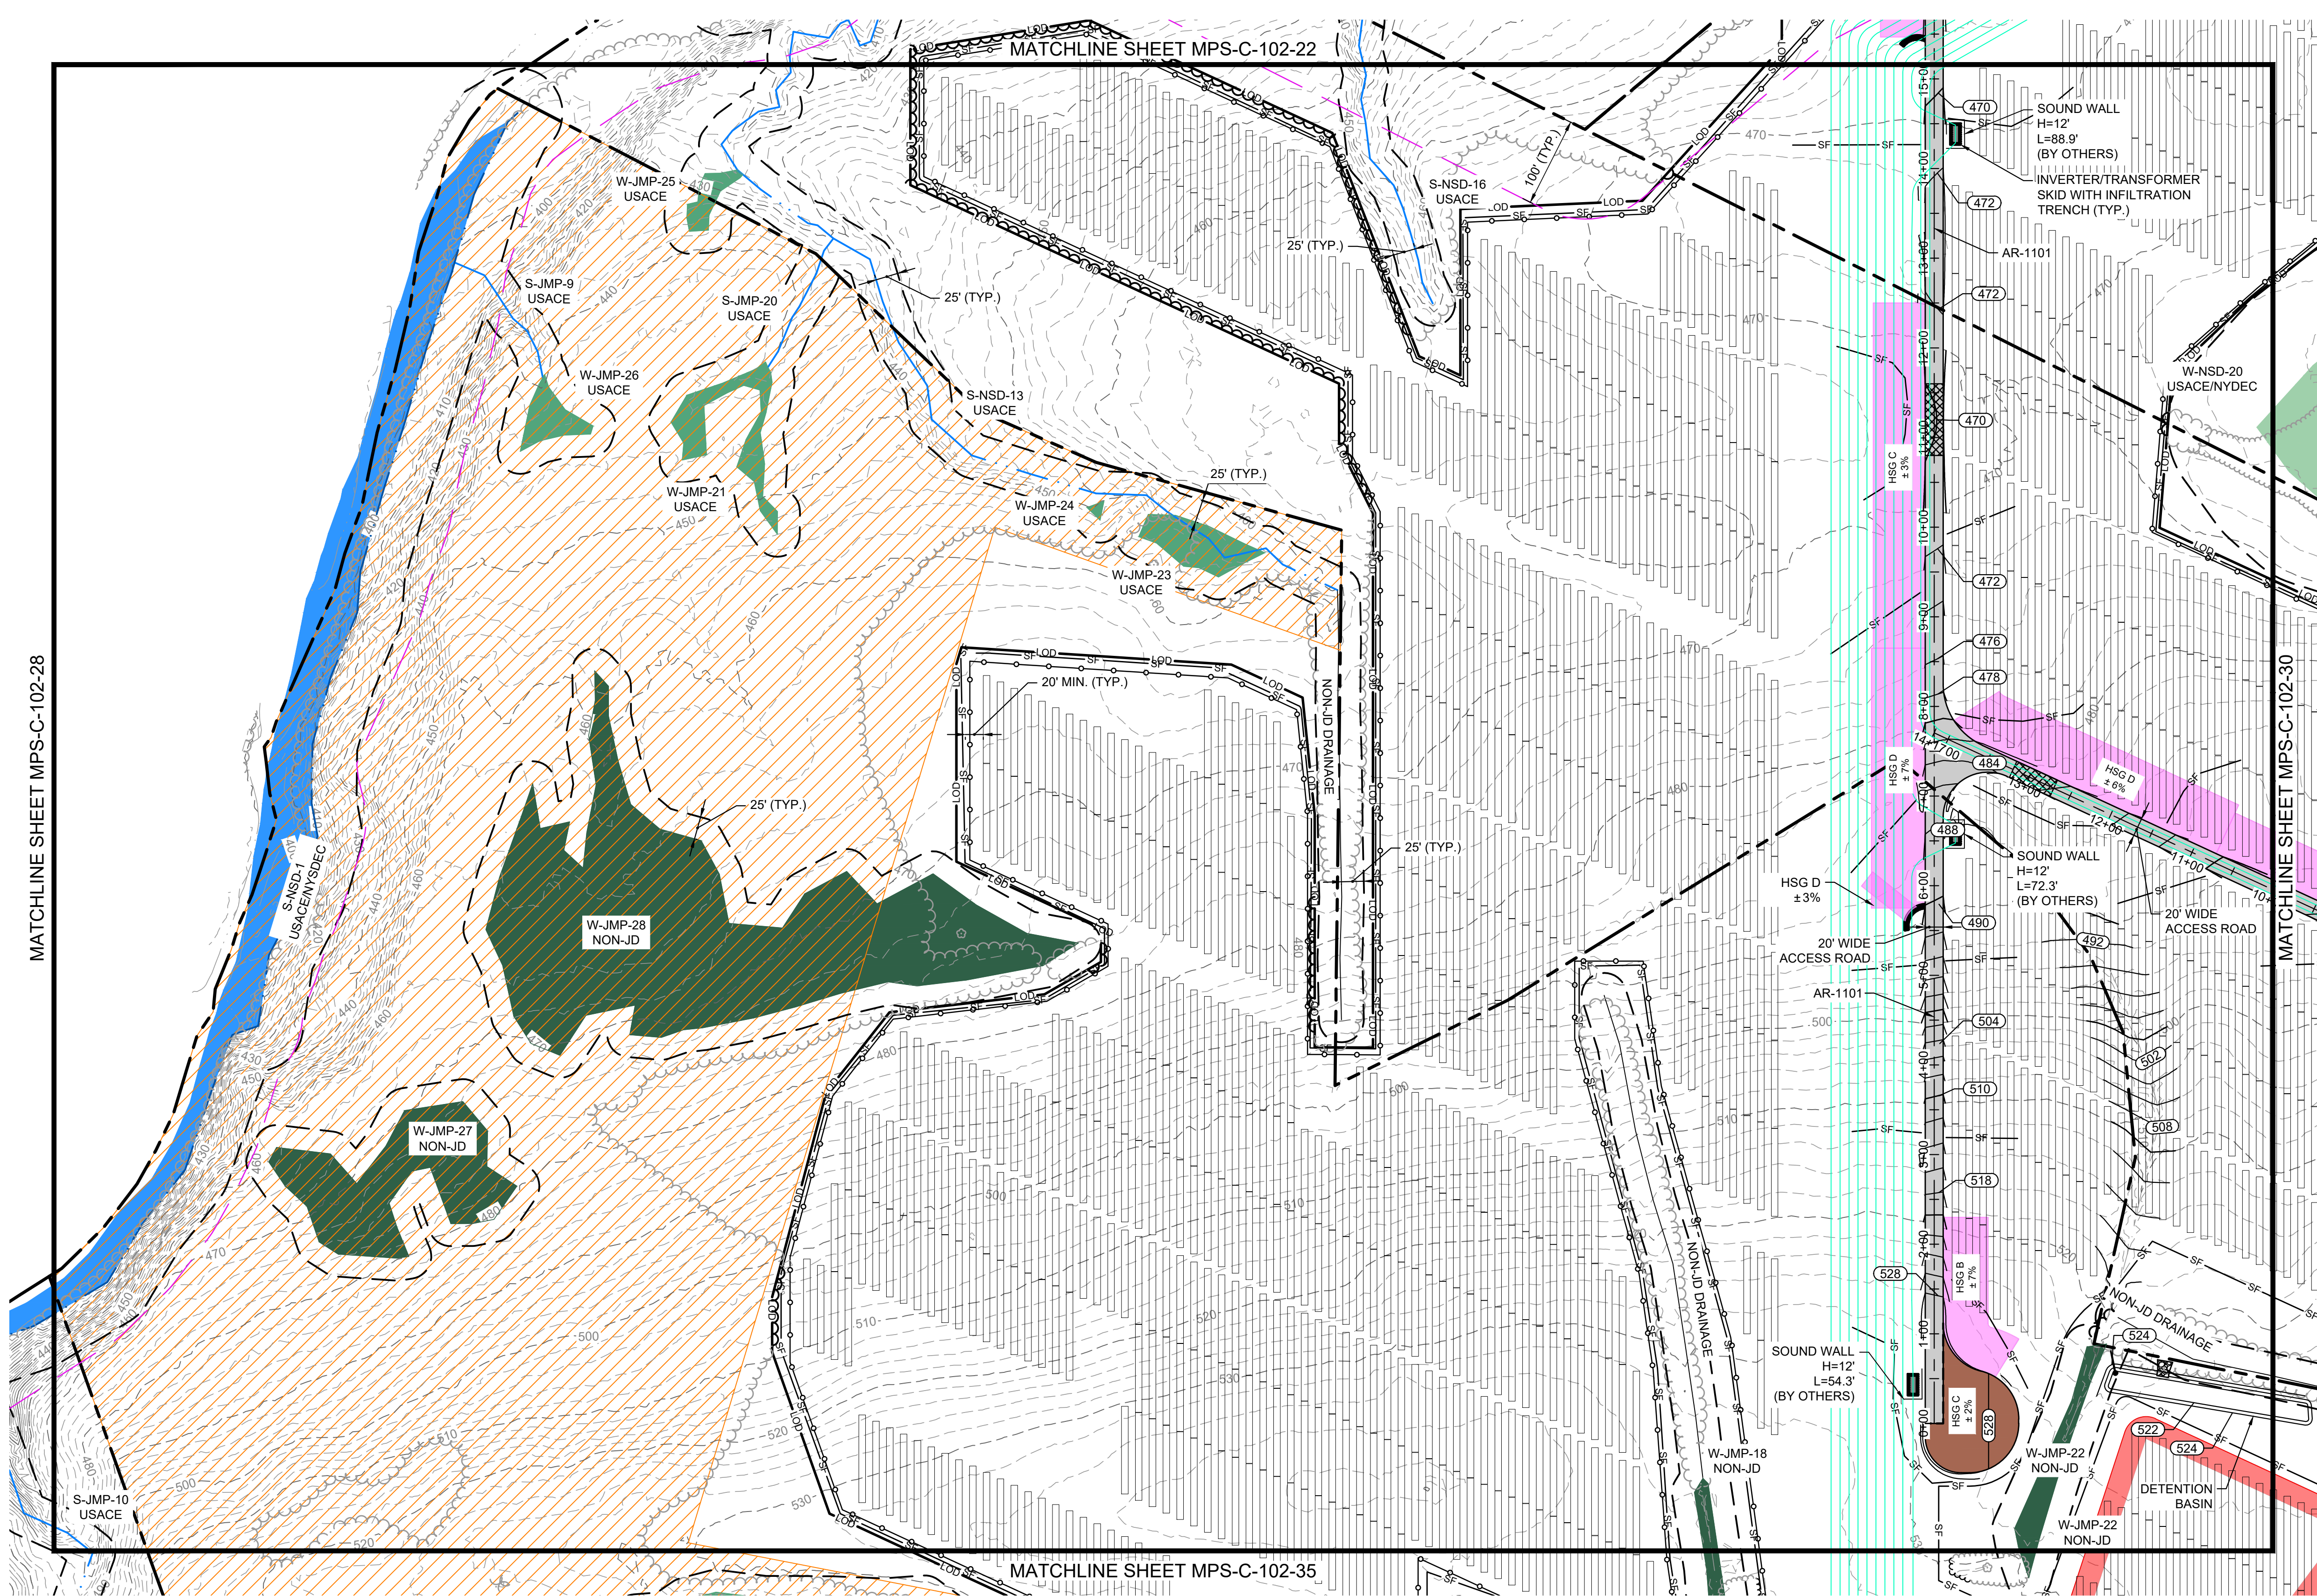

PRELIMINARY
NOT FOR CONSTRUCTION



REFERENCE ITEMS		REV	DESCRIPTION	DATE	DES	CHK	APP
		D	RE-ISSUED FOR 94-C DEFICIENCY SUPPLEMENT	07/25/2024	CMW	PMM	PMM
		C	REVISED PER ORES REVIEW COMMENTS	06/28/2024	CMW	PMM	PMM
		B	ISSUED FOR 94-C DEFICIENCY SUPPLEMENT	05/31/2024	CMW	PMM	PMM
		A	ISSUED FOR 94-C	01/15/2024	CMW	PMM	PMM



249 Western Avenue
Augusta, ME 04330

PROJECT NO: 443269



CMW DESIGNED
CMW DRAWN
PMM CHECKED
APPROVED
REVIEW 1
REVIEW 2

MILL POINT SOLAR I PROJECT
CONNECTGEN MONTGOMERY COUNTY LLC
SITE AND GRADING PLAN

GLEN


NEW YORK

01/15/2024
DATE
1" = 100'
SCALE



MPS-C-102-29

REV.
D

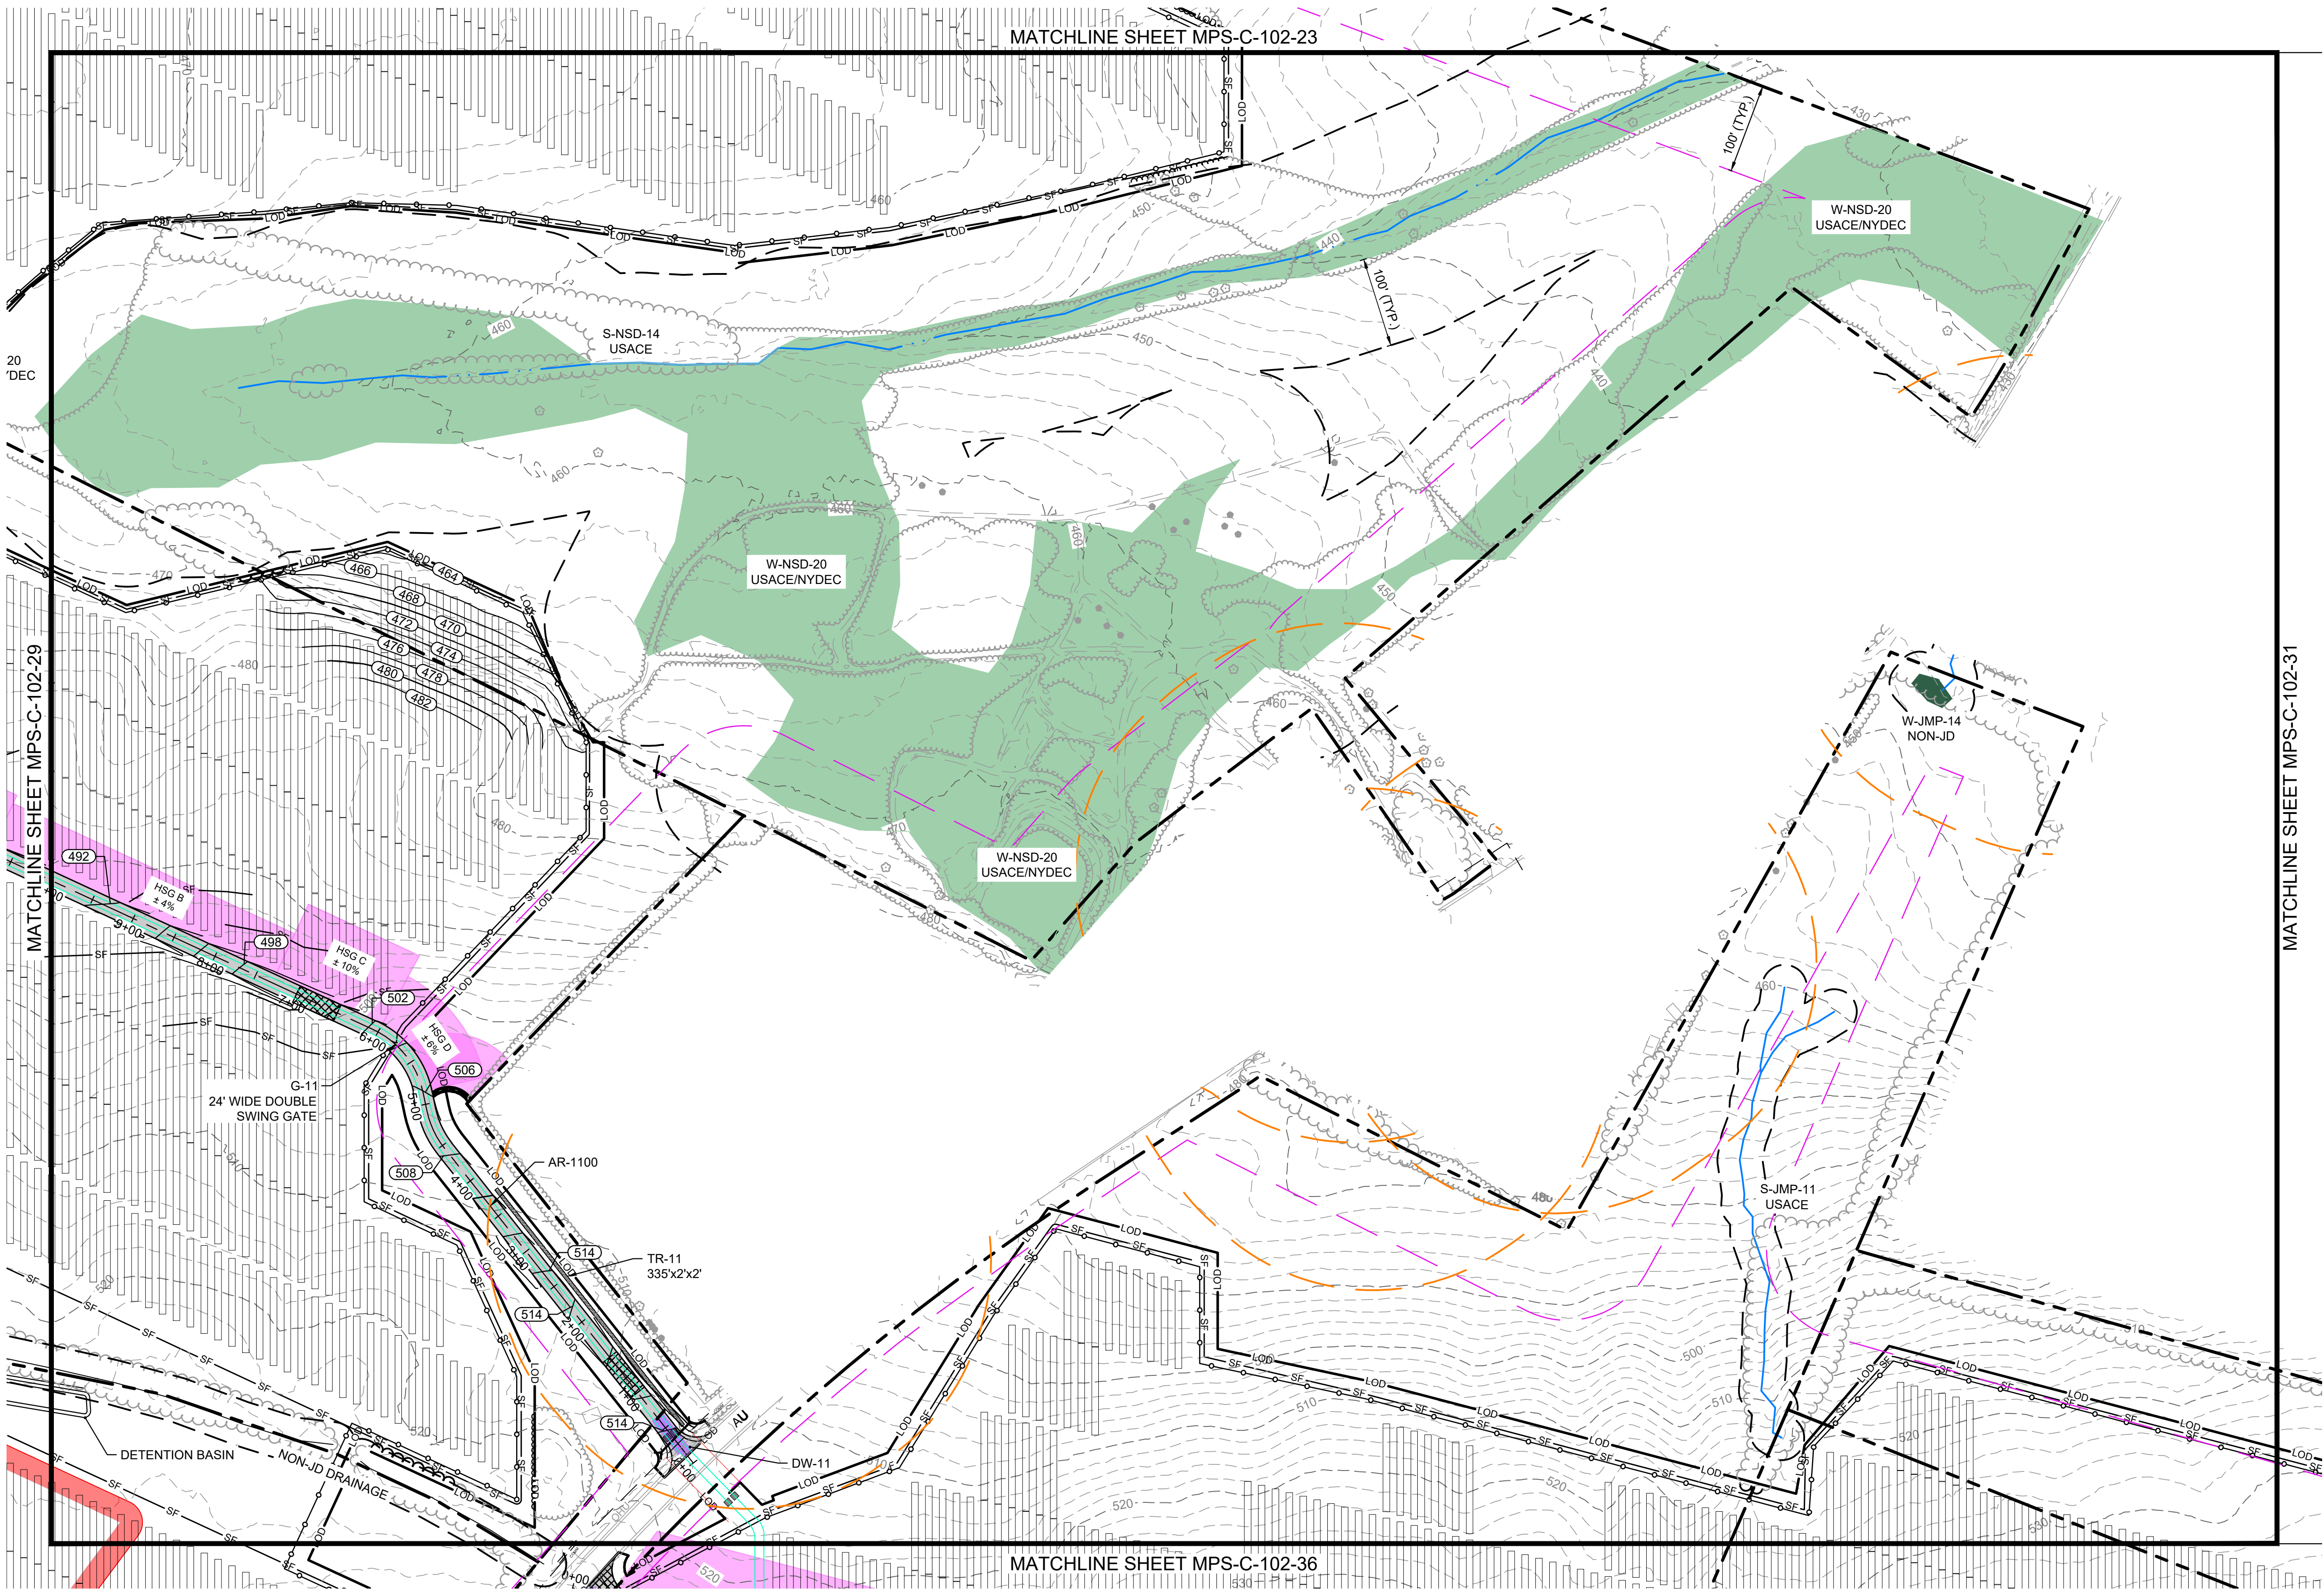

EXISTING

PROPOSED

PROPERTY BOUNDARY

94C SETBACK

NATURAL RESOURCE BUFFER

RESIDENCE BUFFER

LIMIT OF DISTURBANCE

SILT FENCE

OVERHEAD UTILITY

CHAIN LINK FENCE

SECURITY FENCE

BASELINE

GRAVEL ACCESS ROAD

STABILIZED PERVIOUS ACCESS ROAD

STABILIZED CONSTRUCTION ENTRANCE

VEGETATED FILTER STRIP

REVEGETATED AREA

PV ARRAY

INVERTER / TRANSFORMER SKID

MEDIUM VOLTAGE ROUTE

MINOR CONTOUR

MAJOR CONTOUR

TREE LINE

SHRUB LINE

STREAM (USACE)

STREAM (NYDEC)

NON-JD DRAINAGE

WETLAND (USACE)

WETLAND (NYDEC)

WETLAND (ISOLATED)

SURFACE WATER (USACE)

SURFACE WATER (NYDEC)

PANEL EXCLUSION AREA

LAYDOWN AREA

BUILDING

STONE WALL

UTILITY POLE

CULVERT

PAVED ROAD

DRIVEWAY

LEVEL SPREADER

FLOW DIFFUSER

EMERGENCY SPILLWAY

OUTLET CONTROL STRUCTURE

BORE PIT LOCATION

DIVERSION BERM

INFILTRATION BASIN

LOD

SF

OHU

SECURITY FENCE

STABILIZED PERVIOUS ACCESS ROAD

STABILIZED CONSTRUCTION ENTRANCE

VEGETATED FILTER STRIP

REVEGETATED AREA

PV ARRAY

INVERTER / TRANSFORMER SKID

MEDIUM VOLTAGE ROUTE

MINOR CONTOUR

MAJOR CONTOUR

TREE LINE

SHRUB LINE

STREAM (USACE)

STREAM (NYDEC)

NON-JD DRAINAGE

WETLAND (USACE)

WETLAND (NYDEC)

WETLAND (ISOLATED)

SURFACE WATER (USACE)

SURFACE WATER (NYDEC)

PANEL EXCLUSION AREA

LAYDOWN AREA

BUILDING

STONE WALL

UTILITY POLE

CULVERT

PAVED ROAD

DRIVEWAY

LEVEL SPREADER

FLOW DIFFUSER

EMERGENCY SPILLWAY

OUTLET CONTROL STRUCTURE

BORE PIT LOCATION

DIVERSION BERM

INFILTRATION BASIN

PRELIMINARY
NOT FOR CONSTRUCTION

REFERENCE ITEMS		REV	DESCRIPTION	DATE	DES	CHK	APP
		D	RE-ISSUED FOR 94-C DEFICIENCY SUPPLEMENT	07/25/2024	CMW	PMM	PMM
		C	REVISED PER ORES REVIEW COMMENTS	06/28/2024	CMW	PMM	PMM
		B	ISSUED FOR 94-C DEFICIENCY SUPPLEMENT	05/31/2024	CMW	PMM	PMM
		A	ISSUED FOR 94-C	01/15/2024	CMW	PMM	PMM

249 Western Avenue
Augusta, ME 04330

PROJECT NO: 443269

CMW DESIGNED
CMW DRAWN
PMM CHECKED
APPROVED
REVIEW 1
REVIEW 2

MILL POINT SOLAR I PROJECT
CONNECTGEN MONTGOMERY COUNTY LLC
SITE AND GRADING PLAN

GLEN NEW YORK

01/15/2024
DATE
1" = 100'
SCALE

MPS-C-102-30

REV.
D

MATCHLINE SHEET MPS-C-102-30



MATCHLINE SHEET MPS-C-102-37



LEGEND

EXISTING

- PROPERTY BOUNDARY
- 94C SETBACK
- NATURAL RESOURCE BUFFER
- RESIDENCE BUFFER
- LIMIT OF DISTURBANCE
- SILT FENCE
- OVERHEAD UTILITY
- CHAIN LINK FENCE
- SECURITY FENCE
- BASELINE
- GRAVEL ACCESS ROAD
- STABILIZED PERVIOUS ACCESS ROAD
- STABILIZED CONSTRUCTION ENTRANCE
- VEGETATED FILTER STRIP
- REVEGETATED AREA
- PV ARRAY
- INVERTER / TRANSFORMER SKID
- MEDIUM VOLTAGE ROUTE
- MINOR CONTOUR
- MAJOR CONTOUR
- TREE LINE
- SHRUB LINE
- STREAM (USACE)
- STREAM (NYDEC)
- NON-JD DRAINAGE
- WETLAND (USACE)
- WETLAND (NYDEC)
- WETLAND (ISOLATED)
- SURFACE WATER (USACE)
- SURFACE WATER (NYDEC)
- PANEL EXCLUSION AREA
- LAYDOWN AREA
- BUILDING
- STONE WALL
- UTILITY POLE
- CULVERT
- PAVED ROAD
- DRIVEWAY
- LEVEL SPREADER
- FLOW DIFFUSER
- EMERGENCY SPILLWAY
- OUTLET CONTROL STRUCTURE
- BORE PIT LOCATION
- DIVERSION BERM
- INFILTRATION BASIN

PROPOSED

- LOD
- SF
- OHU
- STABILIZED PERVIOUS ACCESS ROAD
- STABILIZED CONSTRUCTION ENTRANCE
- VEGETATED FILTER STRIP
- REVEGETATED AREA
- PV ARRAY
- INVERTER / TRANSFORMER SKID
- MEDIUM VOLTAGE ROUTE
- MINOR CONTOUR
- MAJOR CONTOUR
- TREE LINE
- SHRUB LINE
- STREAM (USACE)
- STREAM (NYDEC)
- NON-JD DRAINAGE
- WETLAND (USACE)
- WETLAND (NYDEC)
- WETLAND (ISOLATED)
- SURFACE WATER (USACE)
- SURFACE WATER (NYDEC)
- PANEL EXCLUSION AREA
- LAYDOWN AREA
- BUILDING
- STONE WALL
- UTILITY POLE
- CULVERT
- PAVED ROAD
- DRIVEWAY
- LEVEL SPREADER
- FLOW DIFFUSER
- EMERGENCY SPILLWAY
- OUTLET CONTROL STRUCTURE
- BORE PIT LOCATION
- DIVERSION BERM
- INFILTRATION BASIN

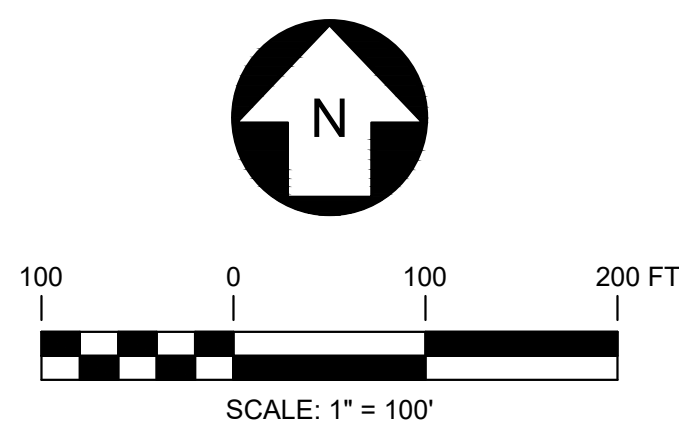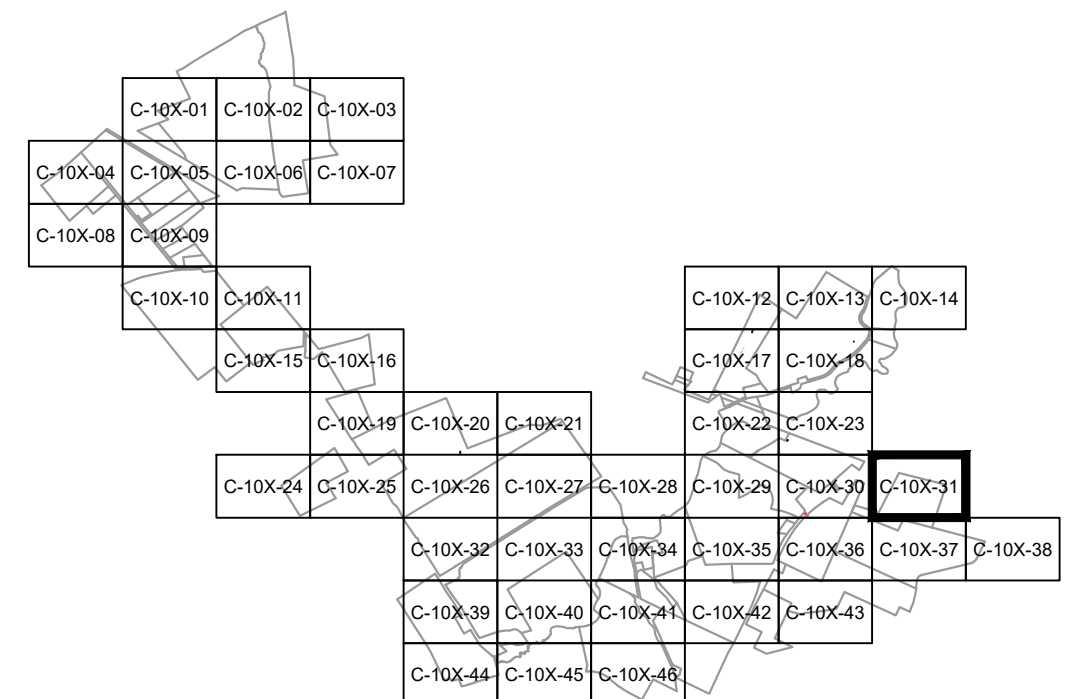

PRELIMINARY
NOT FOR CONSTRUCTION



REFERENCE ITEMS		REV	DESCRIPTION	DATE	DES	CHK	APP
		D	RE-ISSUED FOR 94-C DEFICIENCY SUPPLEMENT	07/25/2024	CMW	PMM	PMM
		C	REVISED PER ORES REVIEW COMMENTS	06/28/2024	CMW	PMM	PMM
		B	ISSUED FOR 94-C DEFICIENCY SUPPLEMENT	05/31/2024	CMW	PMM	PMM
		A	ISSUED FOR 94-C	01/15/2024	CMW	PMM	PMM



249 Western Avenue
Augusta, ME 04330

PROJECT NO: 443269



CMW DESIGNED
CMW DRAWN
PMM CHECKED
APPROVED
REVIEW 1
REVIEW 2

MILL POINT SOLAR I PROJECT
CONNECTGEN MONTGOMERY COUNTY LLC
SITE AND GRADING PLAN



GLEN NEW YORK

01/15/2024
DATE
1" = 100'
SCALE



MPS-C-102-31

REV.
D

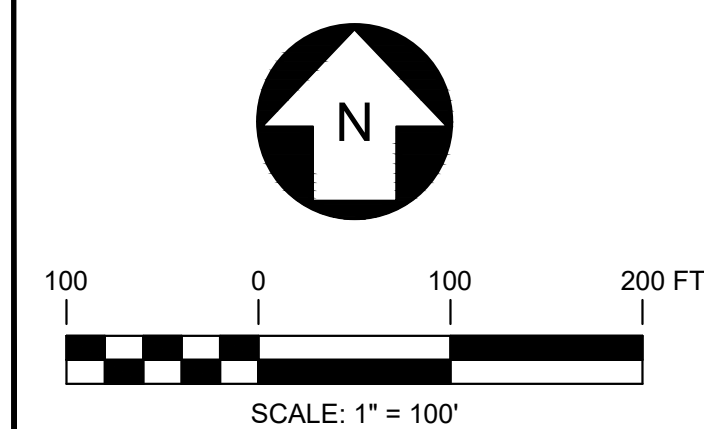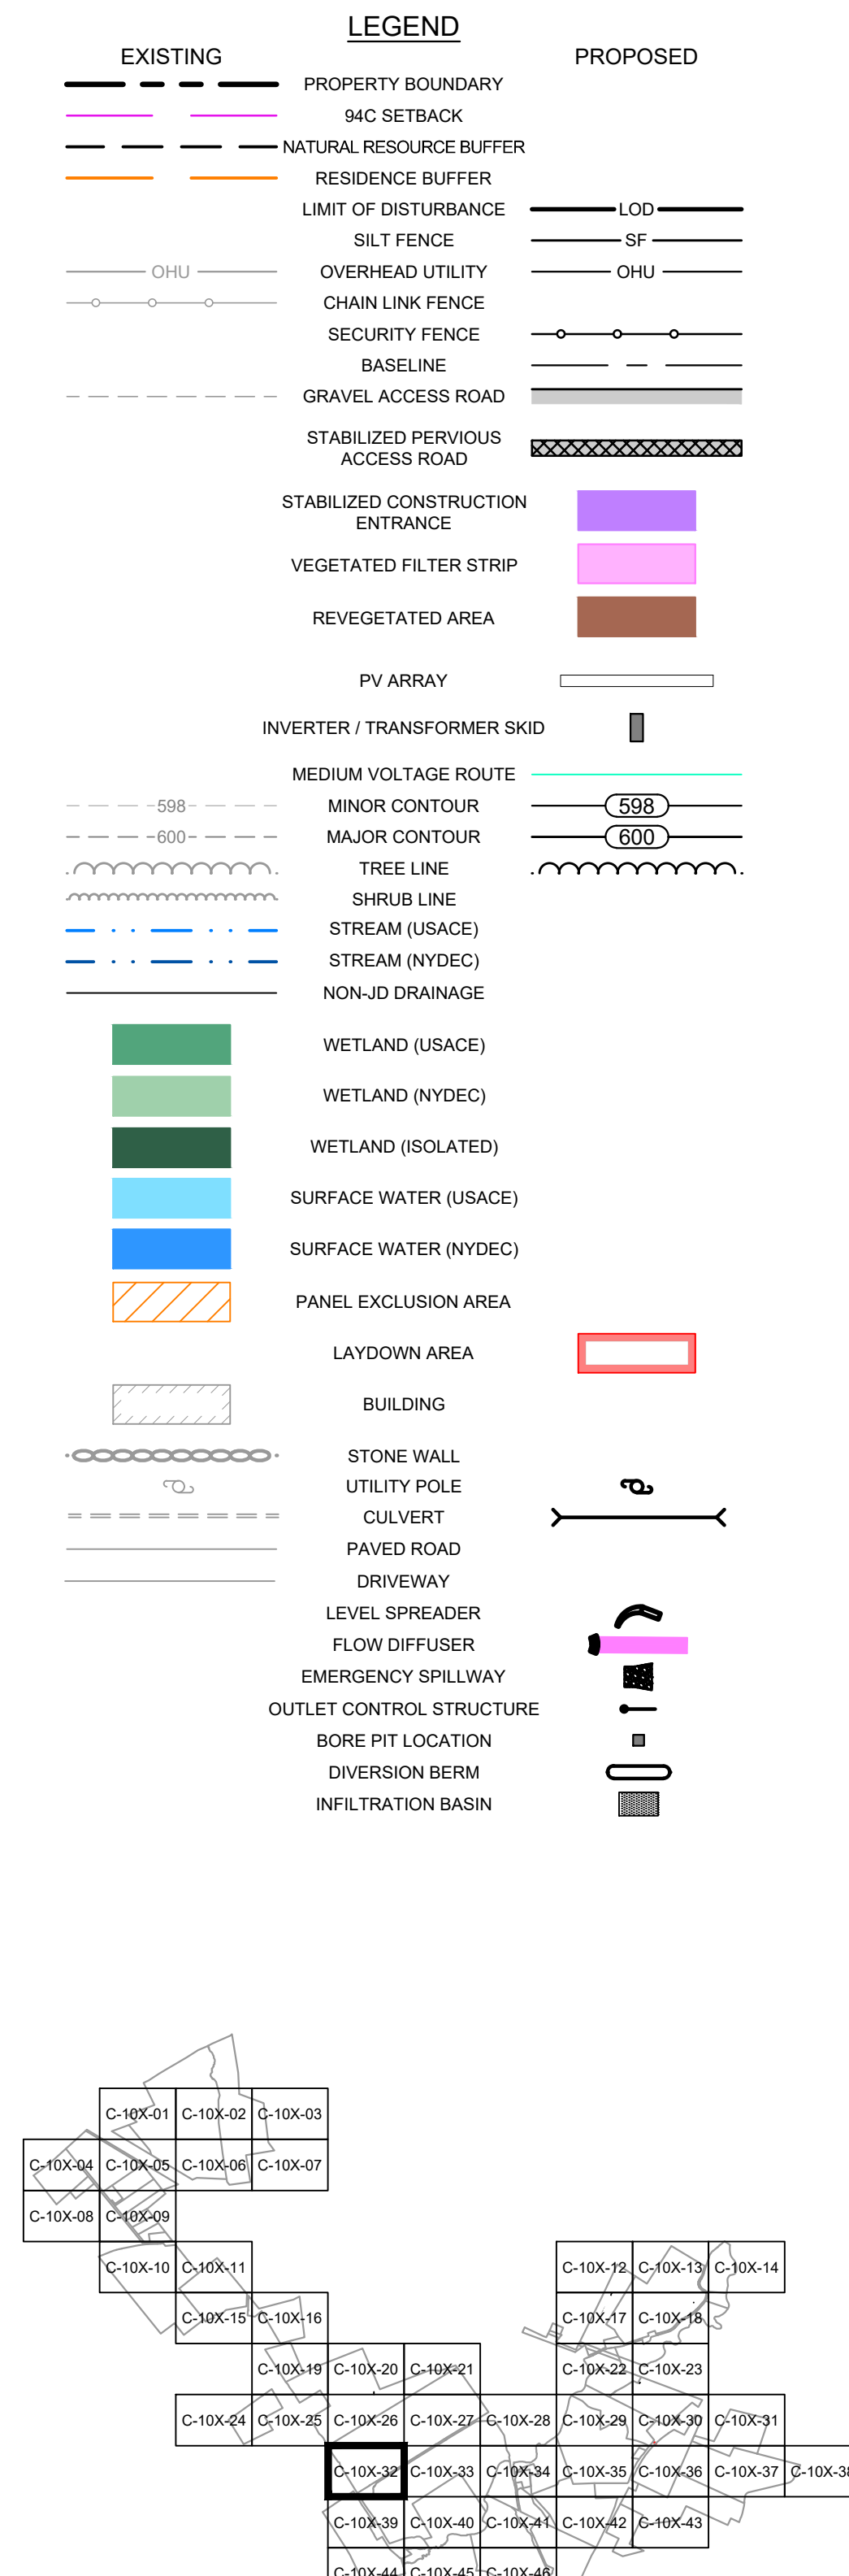


PRELIMINARY
NOT FOR CONSTRUCTION

		 249 Western Avenue Augusta, ME 04330		PROJECT NO: 443269			
REFERENCE ITEMS		REV	DESCRIPTION	DATE	DES	CHK	APP
		D	RE-ISSUED FOR 94-C DEFICIENCY SUPPLEMENT	07/25/2024	CMW	PMM	PMM
		C	REVISED PER ORES REVIEW COMMENTS	06/28/2024	CMW	PMM	PMM
		B	ISSUED FOR 94-C DEFICIENCY SUPPLEMENT	05/31/2024	CMW	PMM	PMM
		A	ISSUED FOR 94-C	01/15/2024	CMW	PMM	PMM



CMW DESIGNED CMW DRAWN PMM CHECKED _____ APPROVED	MILL POINT SOLAR I PROJECT CONNECTGEN MONTGOMERY COUNTY LLC SITE AND GRADING PLAN _____			NEW YORK
_____ REVIEW 1 _____ REVIEW 2	01/15/2024 DATE 1" = 100' SCALE		MPS-C-102-32	REV D

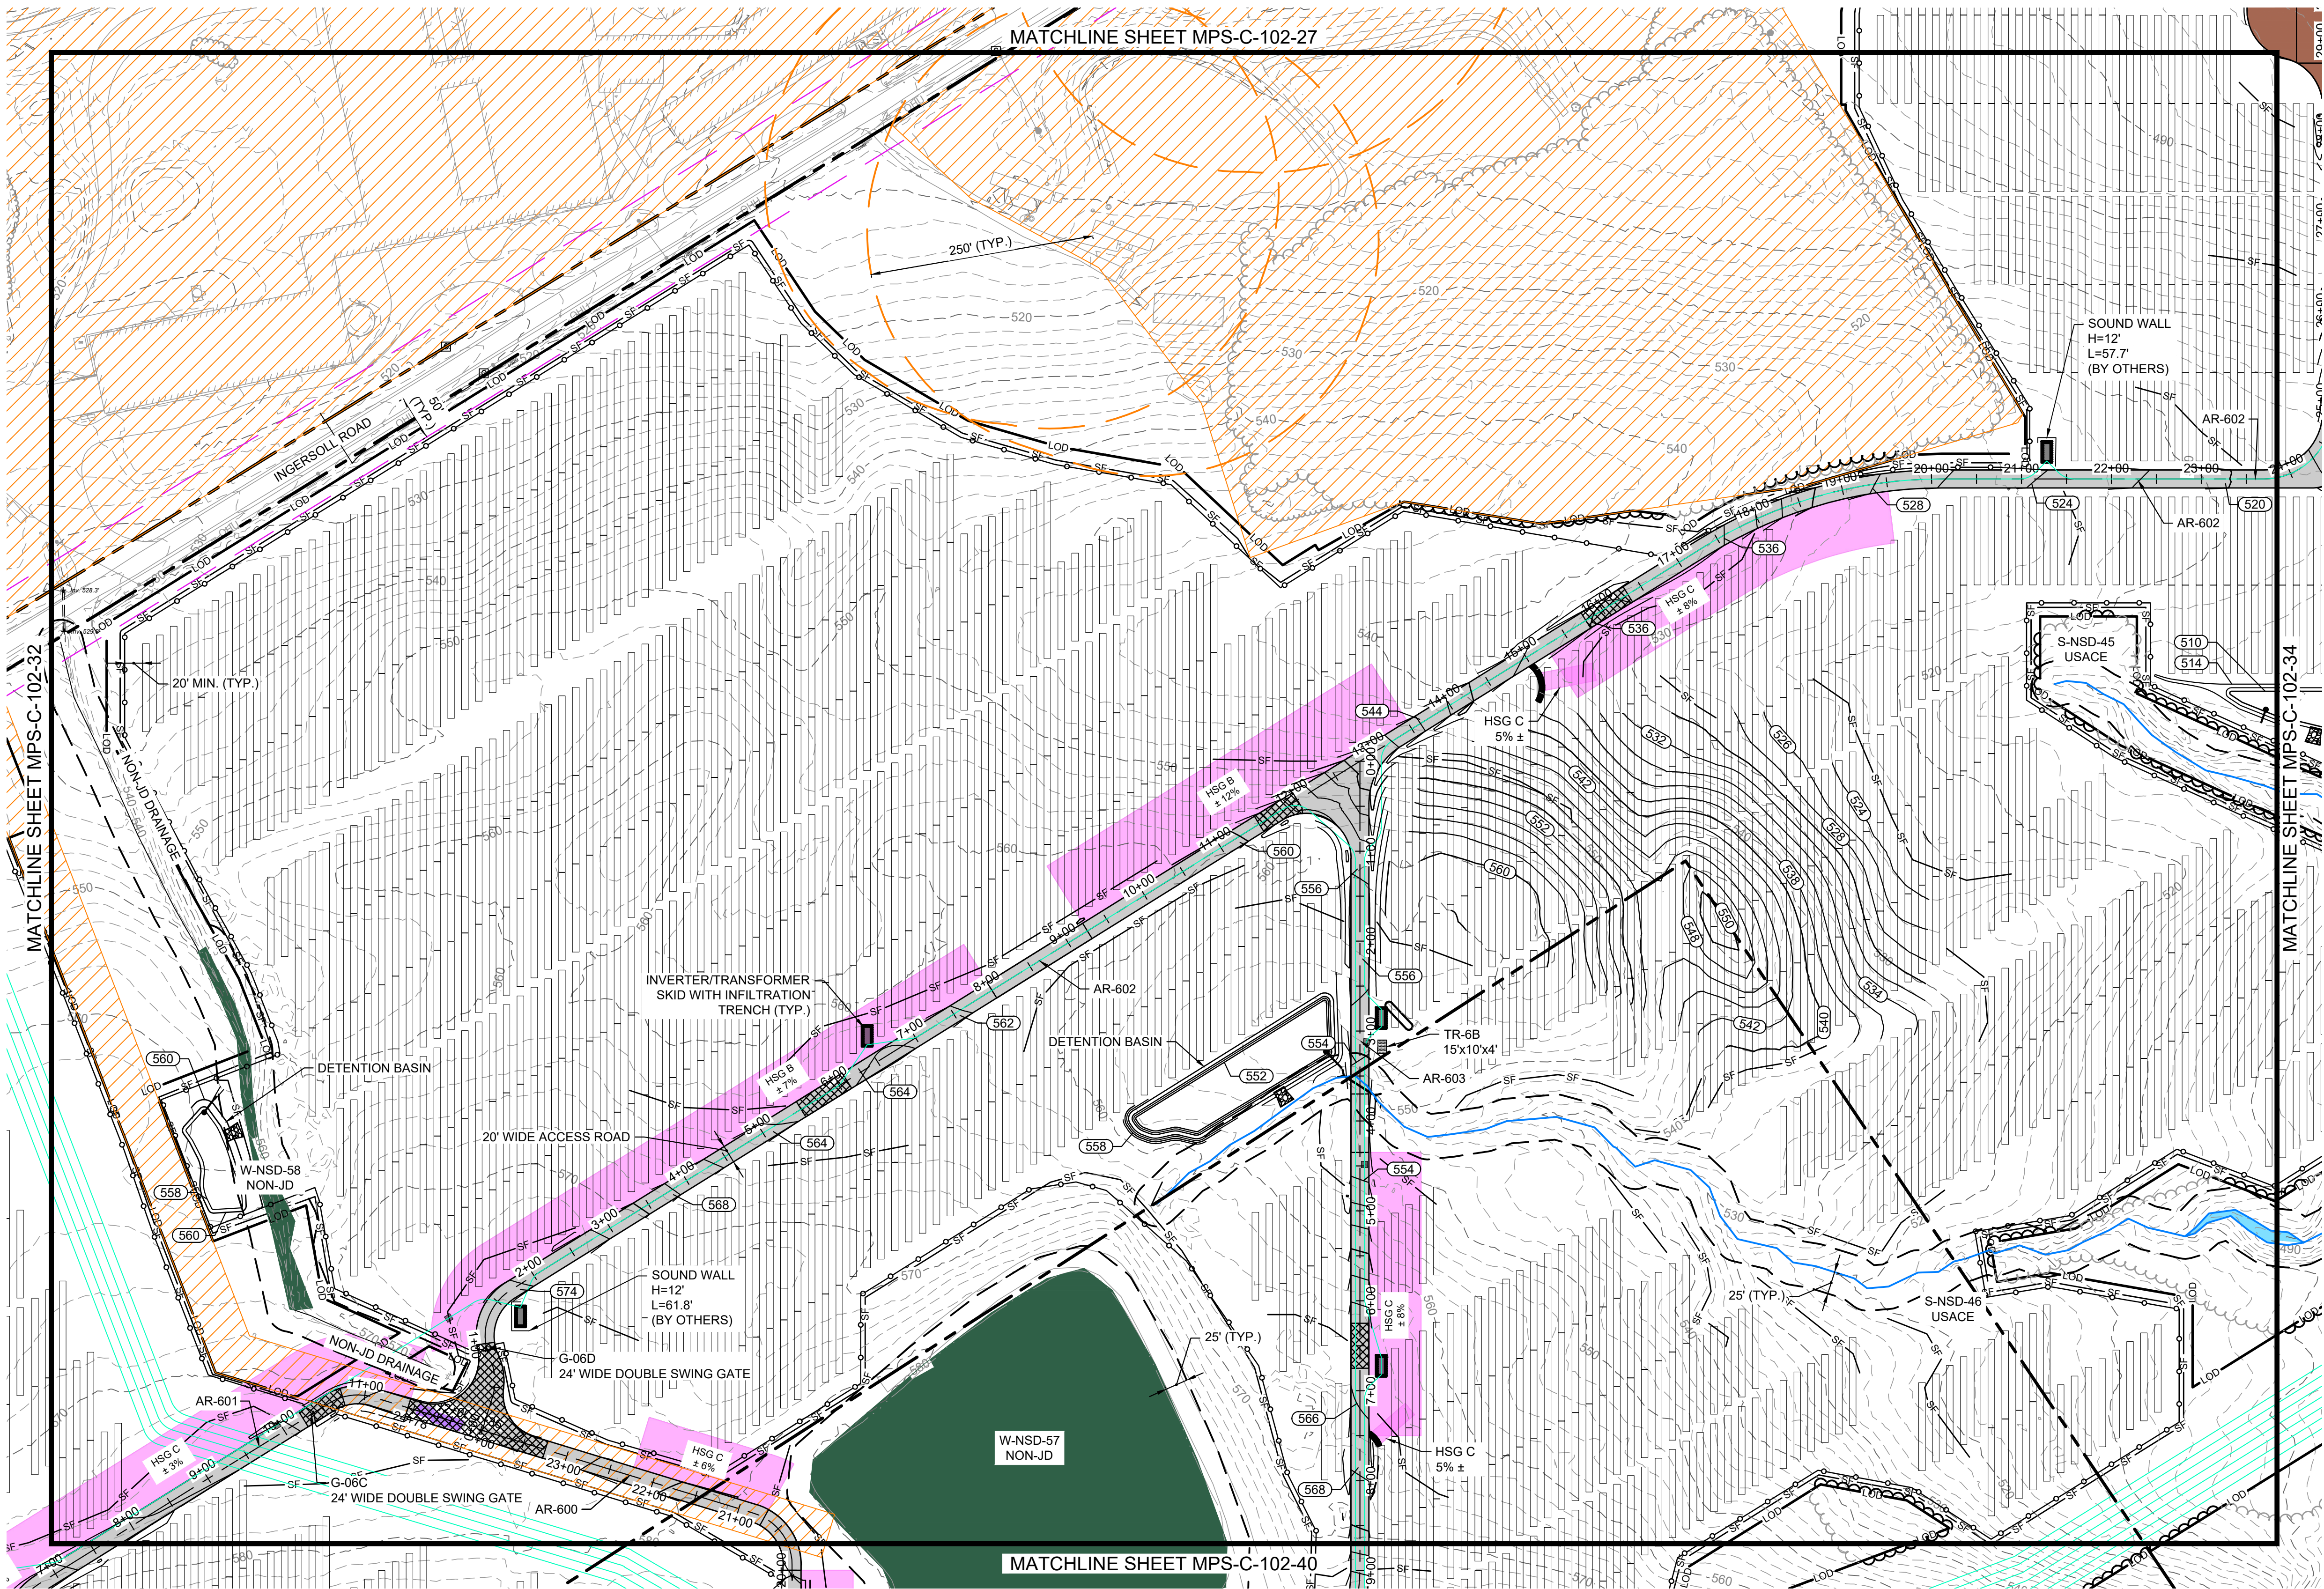



LEGEND

EXISTING

- PROPERTY BOUNDARY
- 94C SETBACK
- NATURAL RESOURCE BUFFER
- RESIDENCE BUFFER
- LIMIT OF DISTURBANCE
- SILT FENCE
- OVERHEAD UTILITY
- CHAIN LINK FENCE
- SECURITY FENCE
- BASELINE
- GRAVEL ACCESS ROAD
- STABILIZED PERVIOUS ACCESS ROAD
- STABILIZED CONSTRUCTION ENTRANCE
- VEGETATED FILTER STRIP
- REVEGETATED AREA
- PV ARRAY
- INVERTER / TRANSFORMER SKID
- MEDIUM VOLTAGE ROUTE
- MINOR CONTOUR
- MAJOR CONTOUR
- TREE LINE
- SHRUB LINE
- STREAM (USACE)
- STREAM (NYDEC)
- NON-JD DRAINAGE
- WETLAND (USACE)
- WETLAND (NYDEC)
- WETLAND (ISOLATED)
- SURFACE WATER (USACE)
- SURFACE WATER (NYDEC)
- PANEL EXCLUSION AREA
- LAYDOWN AREA
- BUILDING
- STONE WALL
- UTILITY POLE
- CULVERT
- PAVED ROAD
- DRIVEWAY
- LEVEL SPREADER
- FLOW DIFFUSER
- EMERGENCY SPILLWAY
- OUTLET CONTROL STRUCTURE
- BORE PIT LOCATION
- DIVERSION BERM
- INFILTRATION BASIN

PROPOSED

- LOD
- SF
- OHU
- STABILIZED PERVIOUS ACCESS ROAD
- STABILIZED CONSTRUCTION ENTRANCE
- VEGETATED FILTER STRIP
- REVEGETATED AREA
- PV ARRAY
- INVERTER / TRANSFORMER SKID
- MEDIUM VOLTAGE ROUTE
- MINOR CONTOUR
- MAJOR CONTOUR
- TREE LINE
- SHRUB LINE
- STREAM (USACE)
- STREAM (NYDEC)
- NON-JD DRAINAGE
- WETLAND (USACE)
- WETLAND (NYDEC)
- WETLAND (ISOLATED)
- SURFACE WATER (USACE)
- SURFACE WATER (NYDEC)
- PANEL EXCLUSION AREA
- LAYDOWN AREA
- BUILDING
- STONE WALL
- UTILITY POLE
- CULVERT
- PAVED ROAD
- DRIVEWAY
- LEVEL SPREADER
- FLOW DIFFUSER
- EMERGENCY SPILLWAY
- OUTLET CONTROL STRUCTURE
- BORE PIT LOCATION
- DIVERSION BERM
- INFILTRATION BASIN

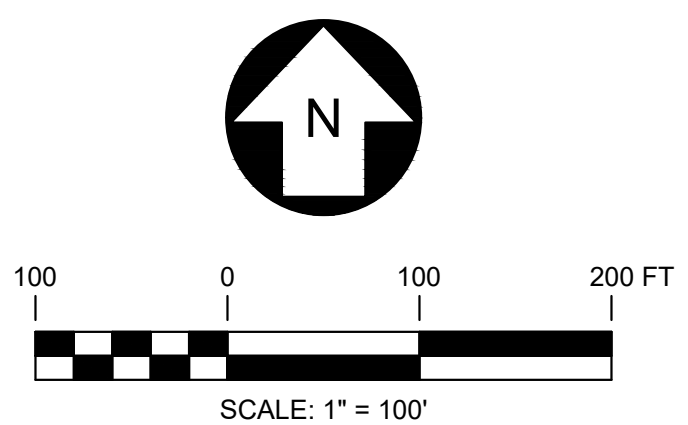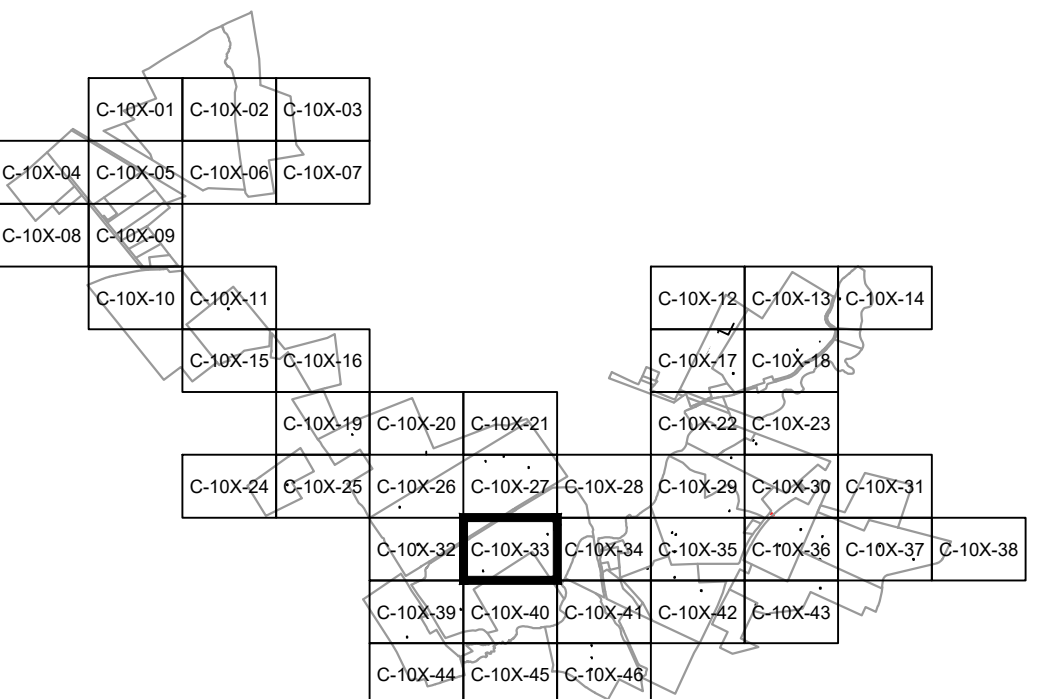

PRELIMINARY
NOT FOR CONSTRUCTION



REFERENCE ITEMS		REV	DESCRIPTION	DATE	DES	CHK	APP
		D	RE-ISSUED FOR 94-C DEFICIENCY SUPPLEMENT	07/25/2024	CMW	PMM	PMM
		C	REVISED PER ORES REVIEW COMMENTS	06/28/2024	CMW	PMM	PMM
		B	ISSUED FOR 94-C DEFICIENCY SUPPLEMENT	05/31/2024	CMW	PMM	PMM
		A	ISSUED FOR 94-C	01/15/2024	CMW	PMM	PMM



249 Western Avenue
Augusta, ME 04330

PROJECT NO: 443269



CMW DESIGNED
CMW DRAWN
PMM CHECKED
APPROVED
REVIEW 1
REVIEW 2

MILL POINT SOLAR I PROJECT
CONNECTGEN MONTGOMERY COUNTY LLC
SITE AND GRADING PLAN

GLEN





NEW YORK

01/15/2024
DATE
1" = 100'
SCALE



MPS-C-102-33

REV.
D

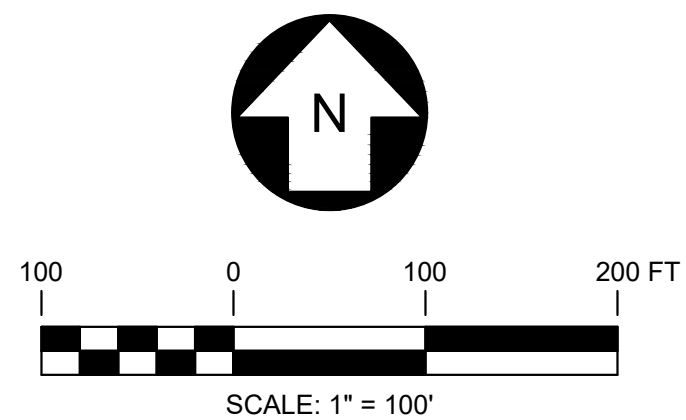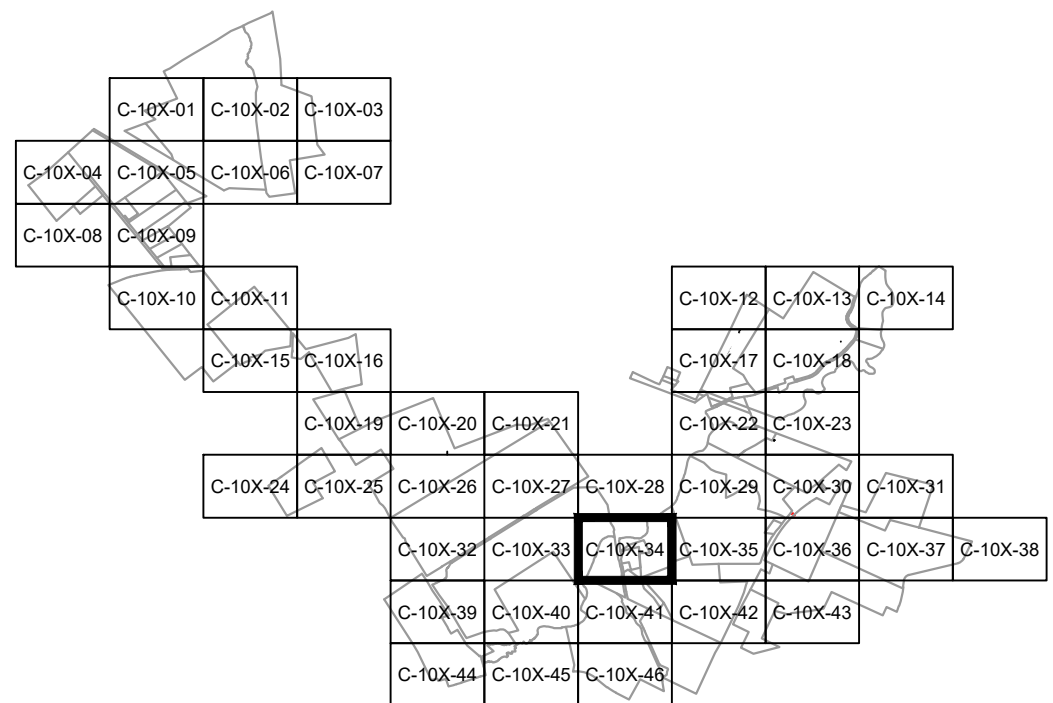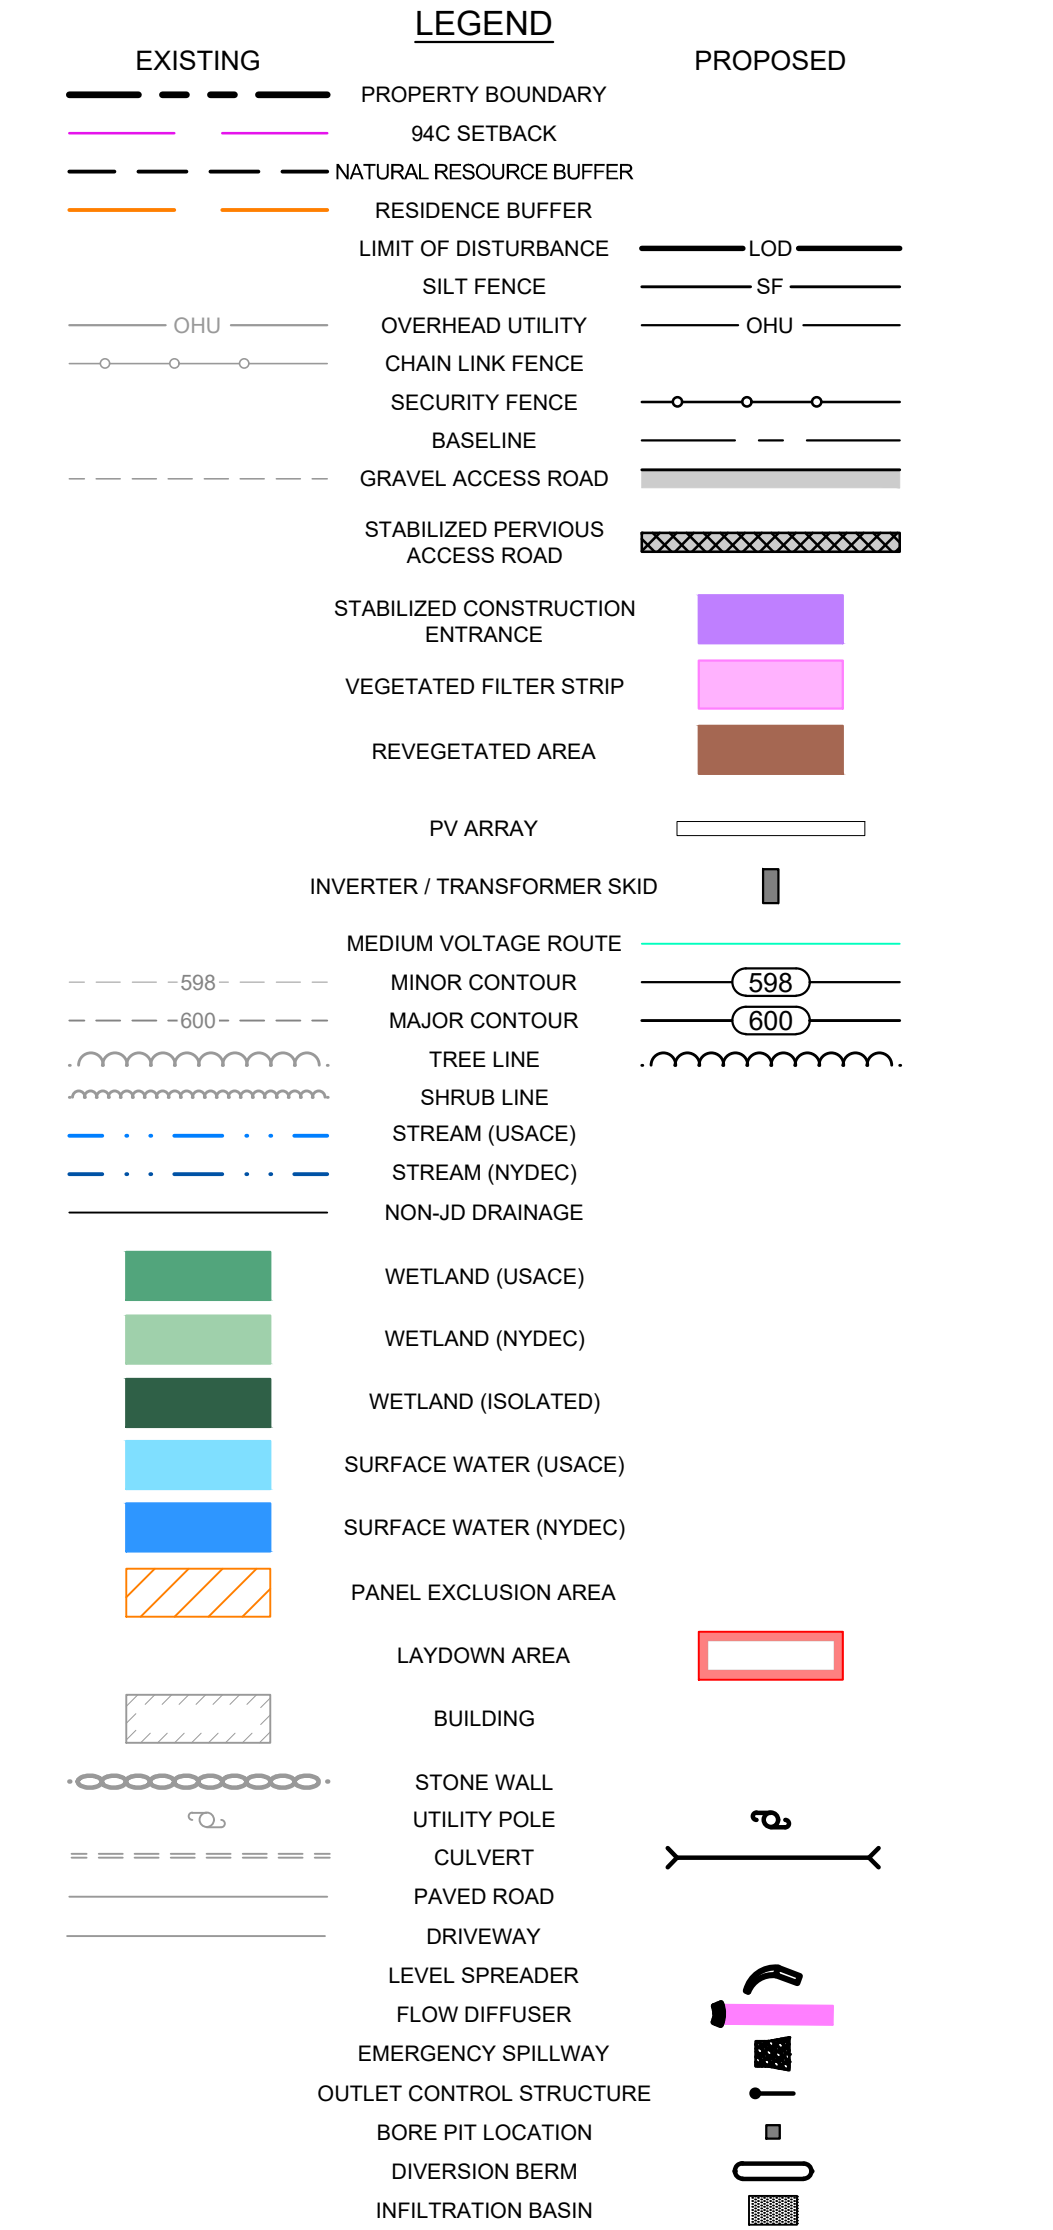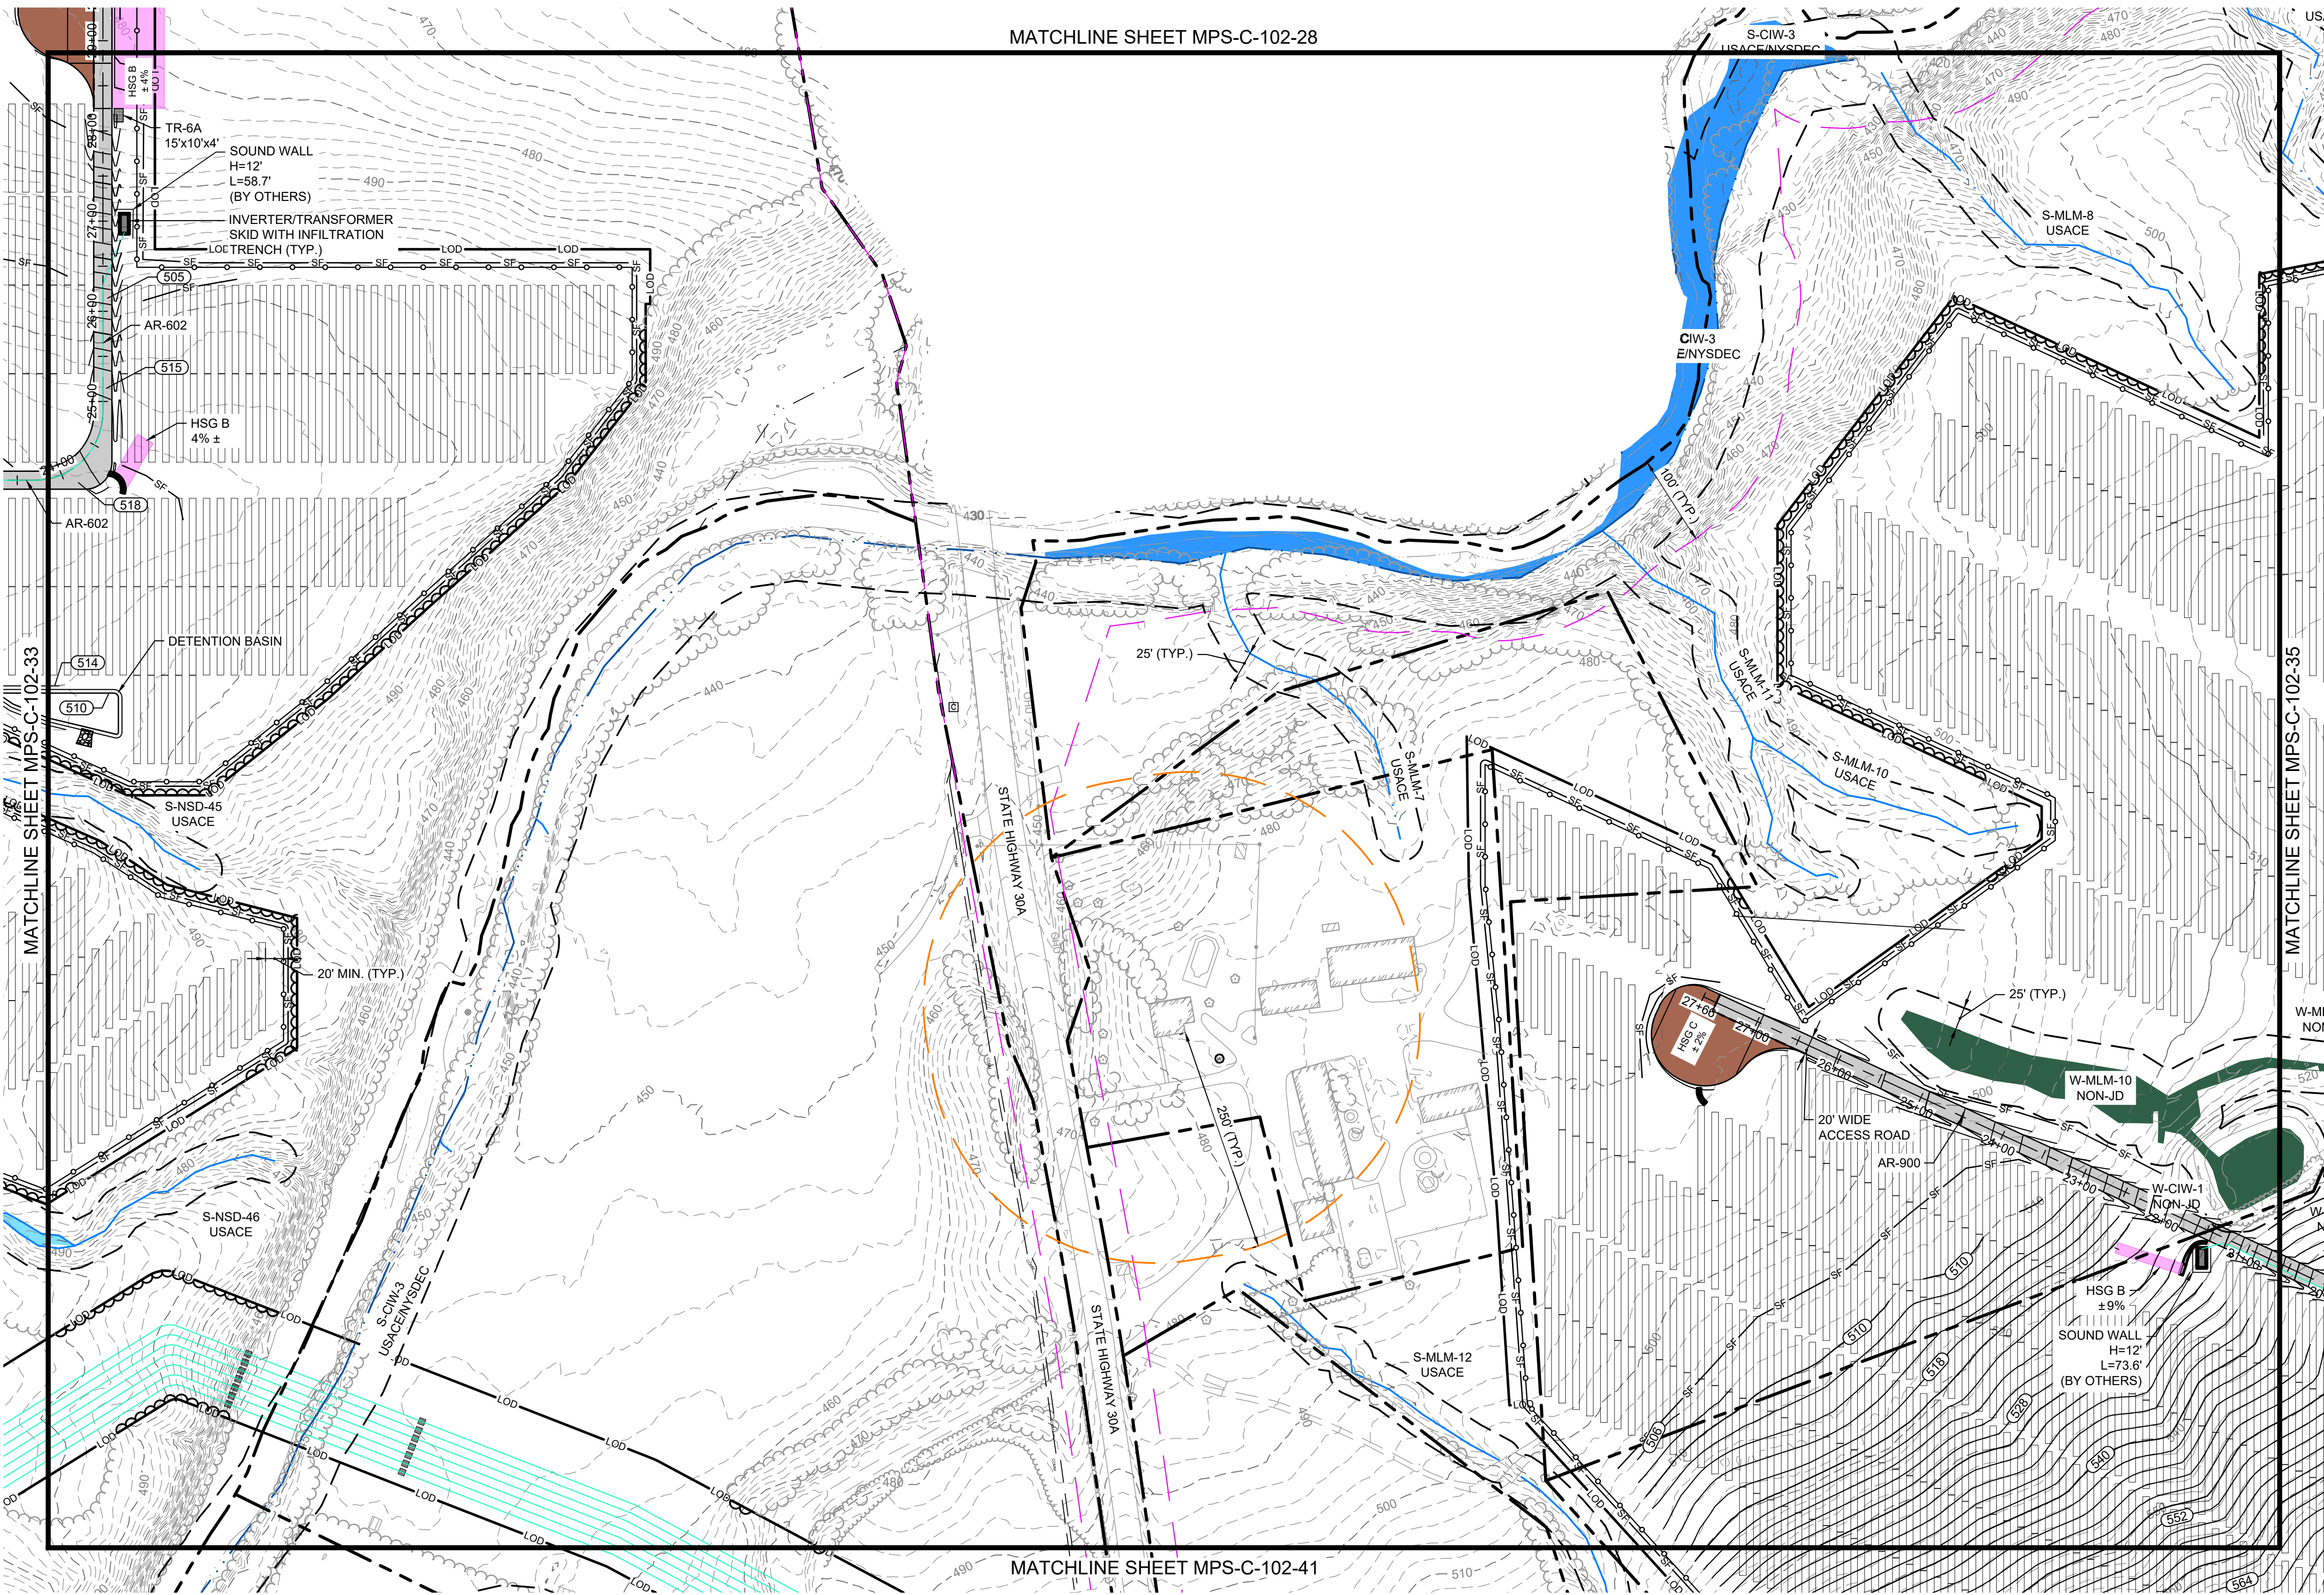

PRELIMINARY
NOT FOR CONSTRUCTION

REV	DESCRIPTION	DATE	DES	CHK	APP
D	RE-ISSUED FOR 94-C DEFICIENCY SUPPLEMENT	07/25/2024	CMW	PMM	PMM
C	REVISED PER ORES REVIEW COMMENTS	06/28/2024	CMW	PMM	PMM
B	ISSUED FOR 94-C DEFICIENCY SUPPLEMENT	05/31/2024	CMW	PMM	PMM
A	ISSUED FOR 94-C	01/15/2024	CMW	PMM	PMM



249 Western Avenue
Augusta, ME 04330

PROJECT NO: 443269



CMW
DESIGNED
CMW
DRAWN
PMM
CHECKED
APPROVED
REVIEW 1
REVIEW 2

MILL POINT SOLAR I PROJECT
CONNECTGEN MONTGOMERY COUNTY LLC
SITE AND GRADING PLAN

GLEN



NEW YORK

01/15/2024
DATE
1" = 100'
SCALE




MPS-C-102-34


REV.
D

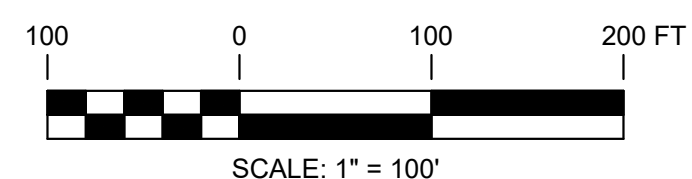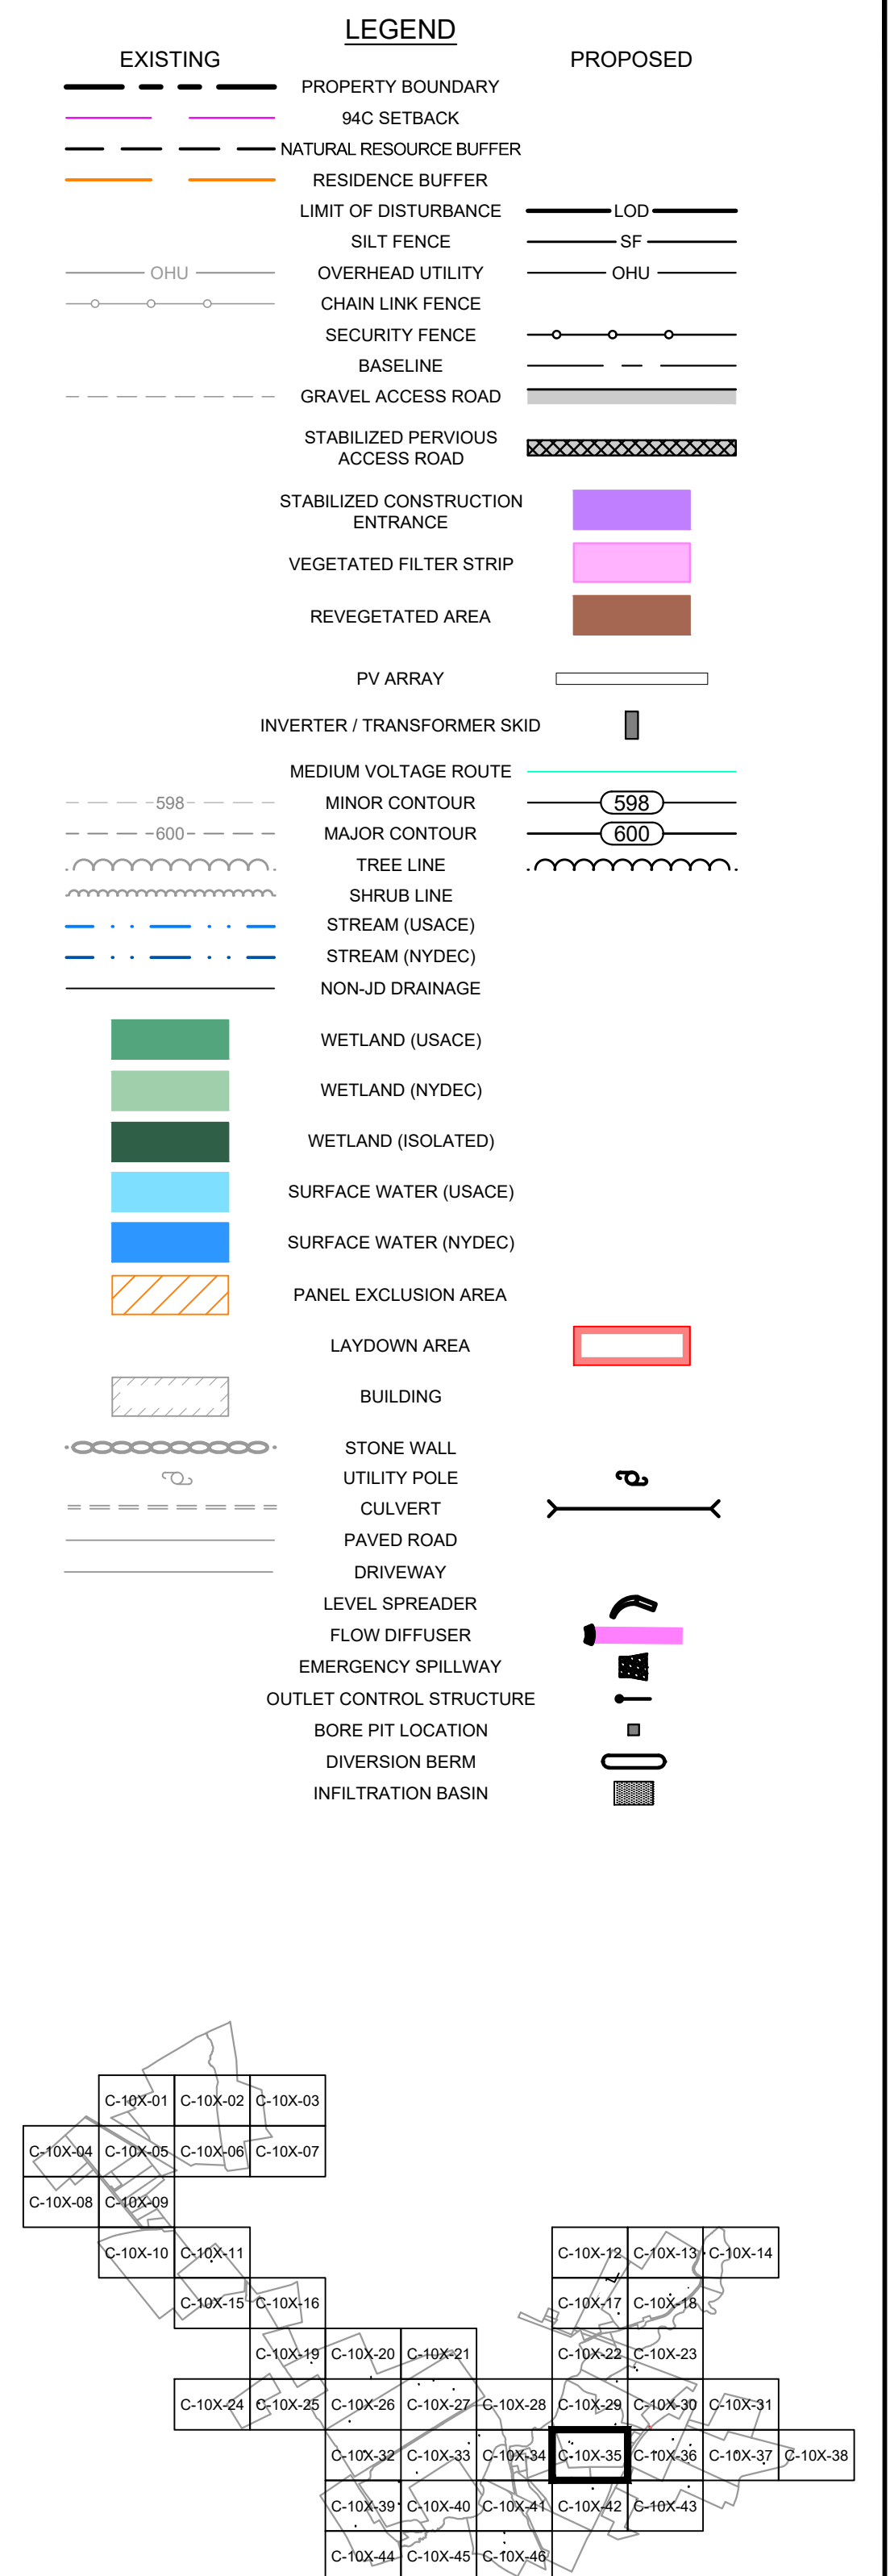

PRELIMINARY
NOT FOR CONSTRUCTION

 

PROJECT NO: 443269

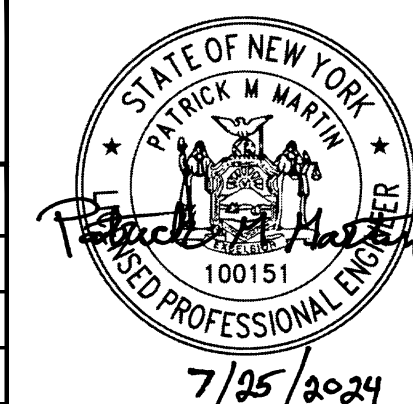

GLEN

MILL POINT SOLAR I PROJECT
CONNECTGEN MONTGOMERY COUNTY LLC
SITE AND GRADING PLAN

NEW YORK

01/15/2024
DATE


1" = 100'
SCALE







MPS-C-102-35

REV. D

REFERENCE ITEMS		REV	DESCRIPTION	DATE	DES	CHK	APP
		D	RE-ISSUED FOR 94-C DEFICIENCY SUPPLEMENT	07/25/2024	CMW	PMM	PMM
		C	REVISED PER ORES REVIEW COMMENTS	06/28/2024	CMW	PMM	PMM
		B	ISSUED FOR 94-C DEFICIENCY SUPPLEMENT	05/31/2024	CMW	PMM	PMM
		A	ISSUED FOR 94-C	01/15/2024	CMW	PMM	PMM

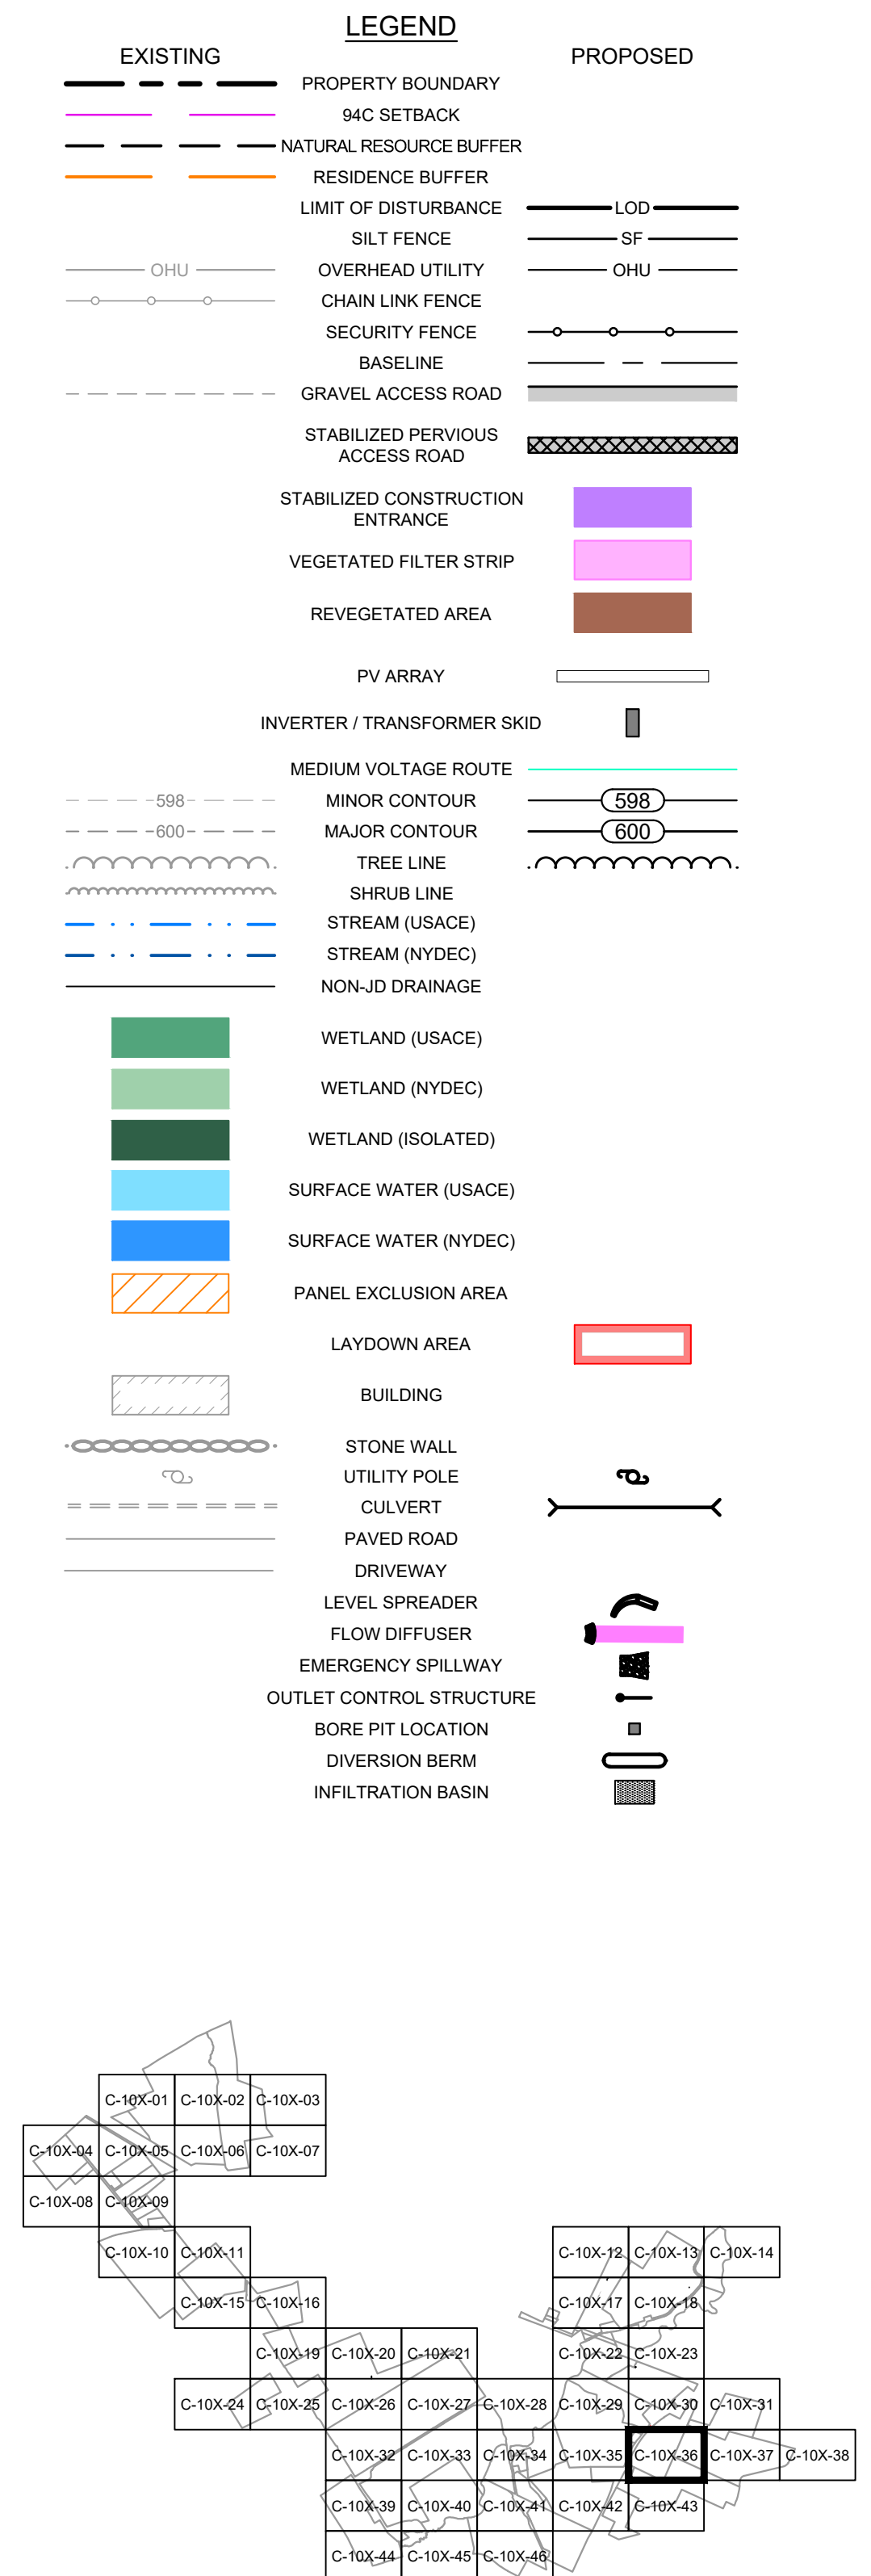

REFERENCE ITEMS		REV	DESCRIPTION	DATE	DES	CHK	APP
		D	RE-ISSUED FOR 94-C DEFICIENCY SUPPLEMENT	07/25/2024	CMW	PMM	PMM
		C	REVISED PER ORES REVIEW COMMENTS	06/28/2024	CMW	PMM	PMM
		B	ISSUED FOR 94-C DEFICIENCY SUPPLEMENT	05/31/2024	CMW	PMM	PMM
		A	ISSUED FOR 94-C	01/15/2024	CMW	PMM	PMM

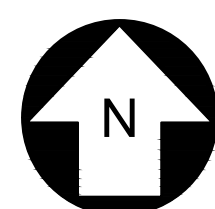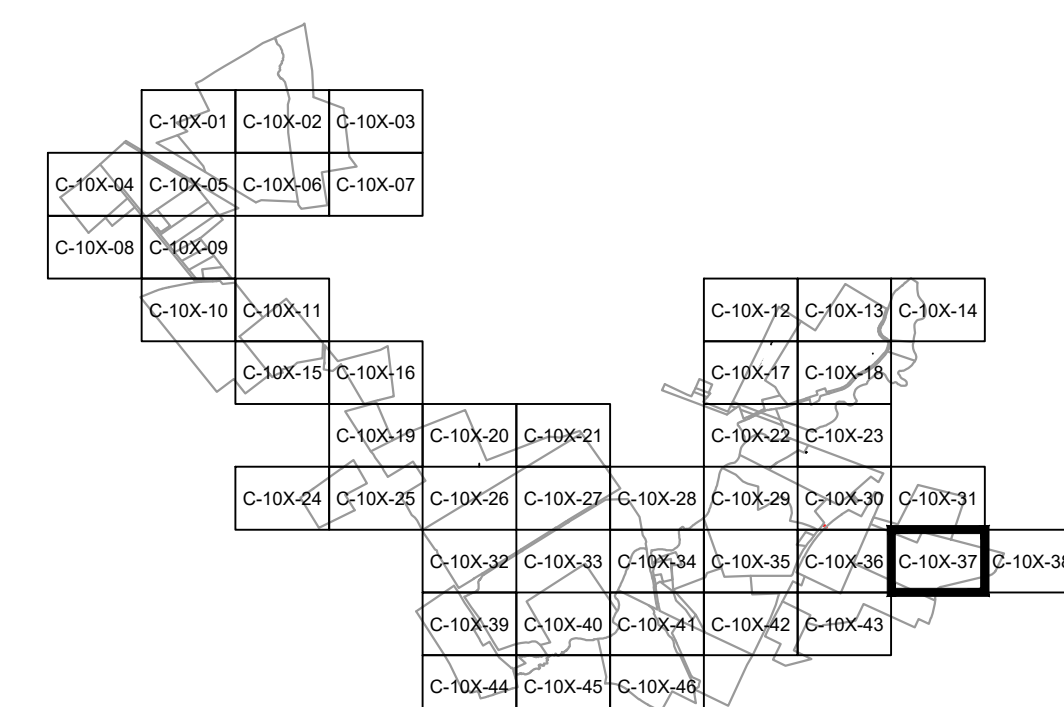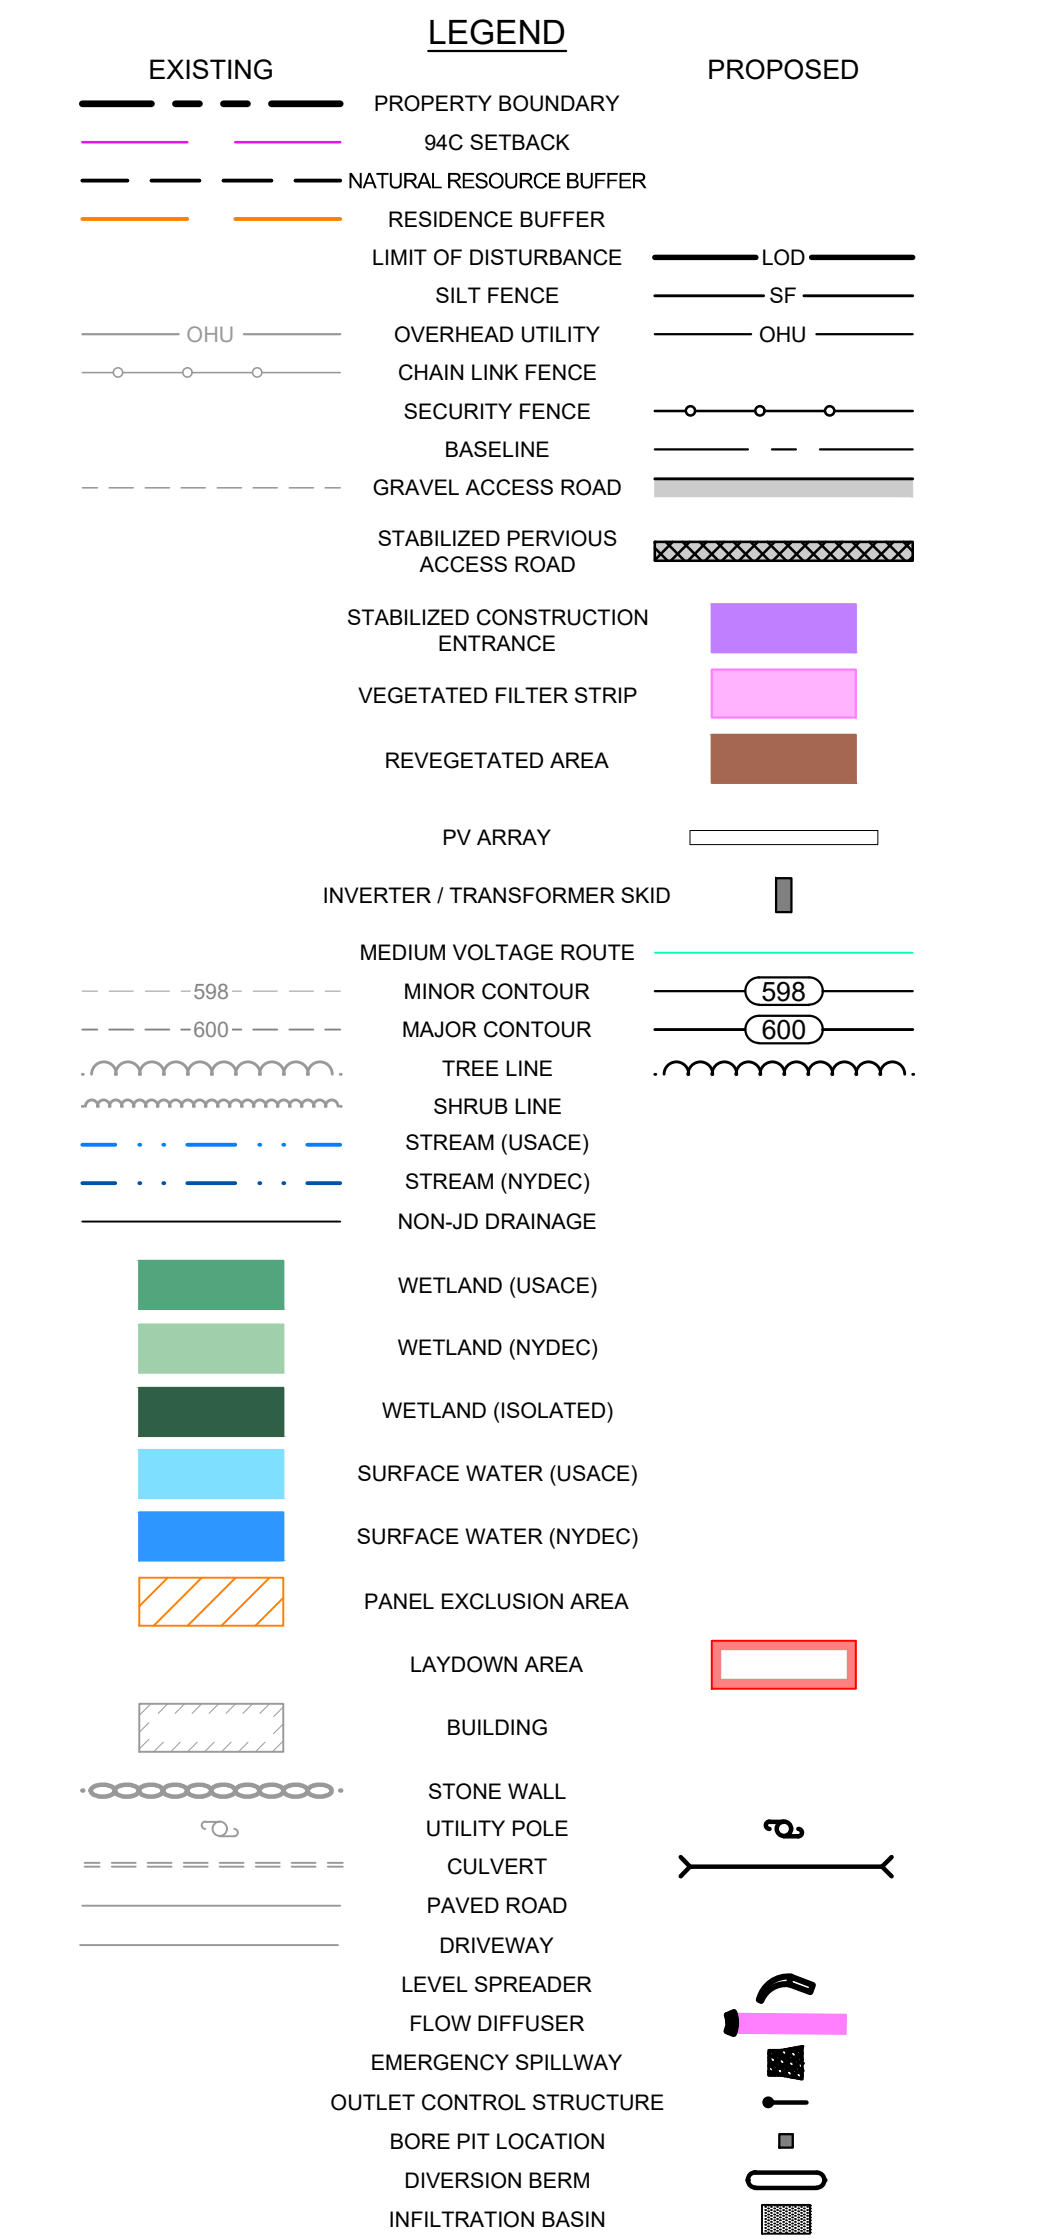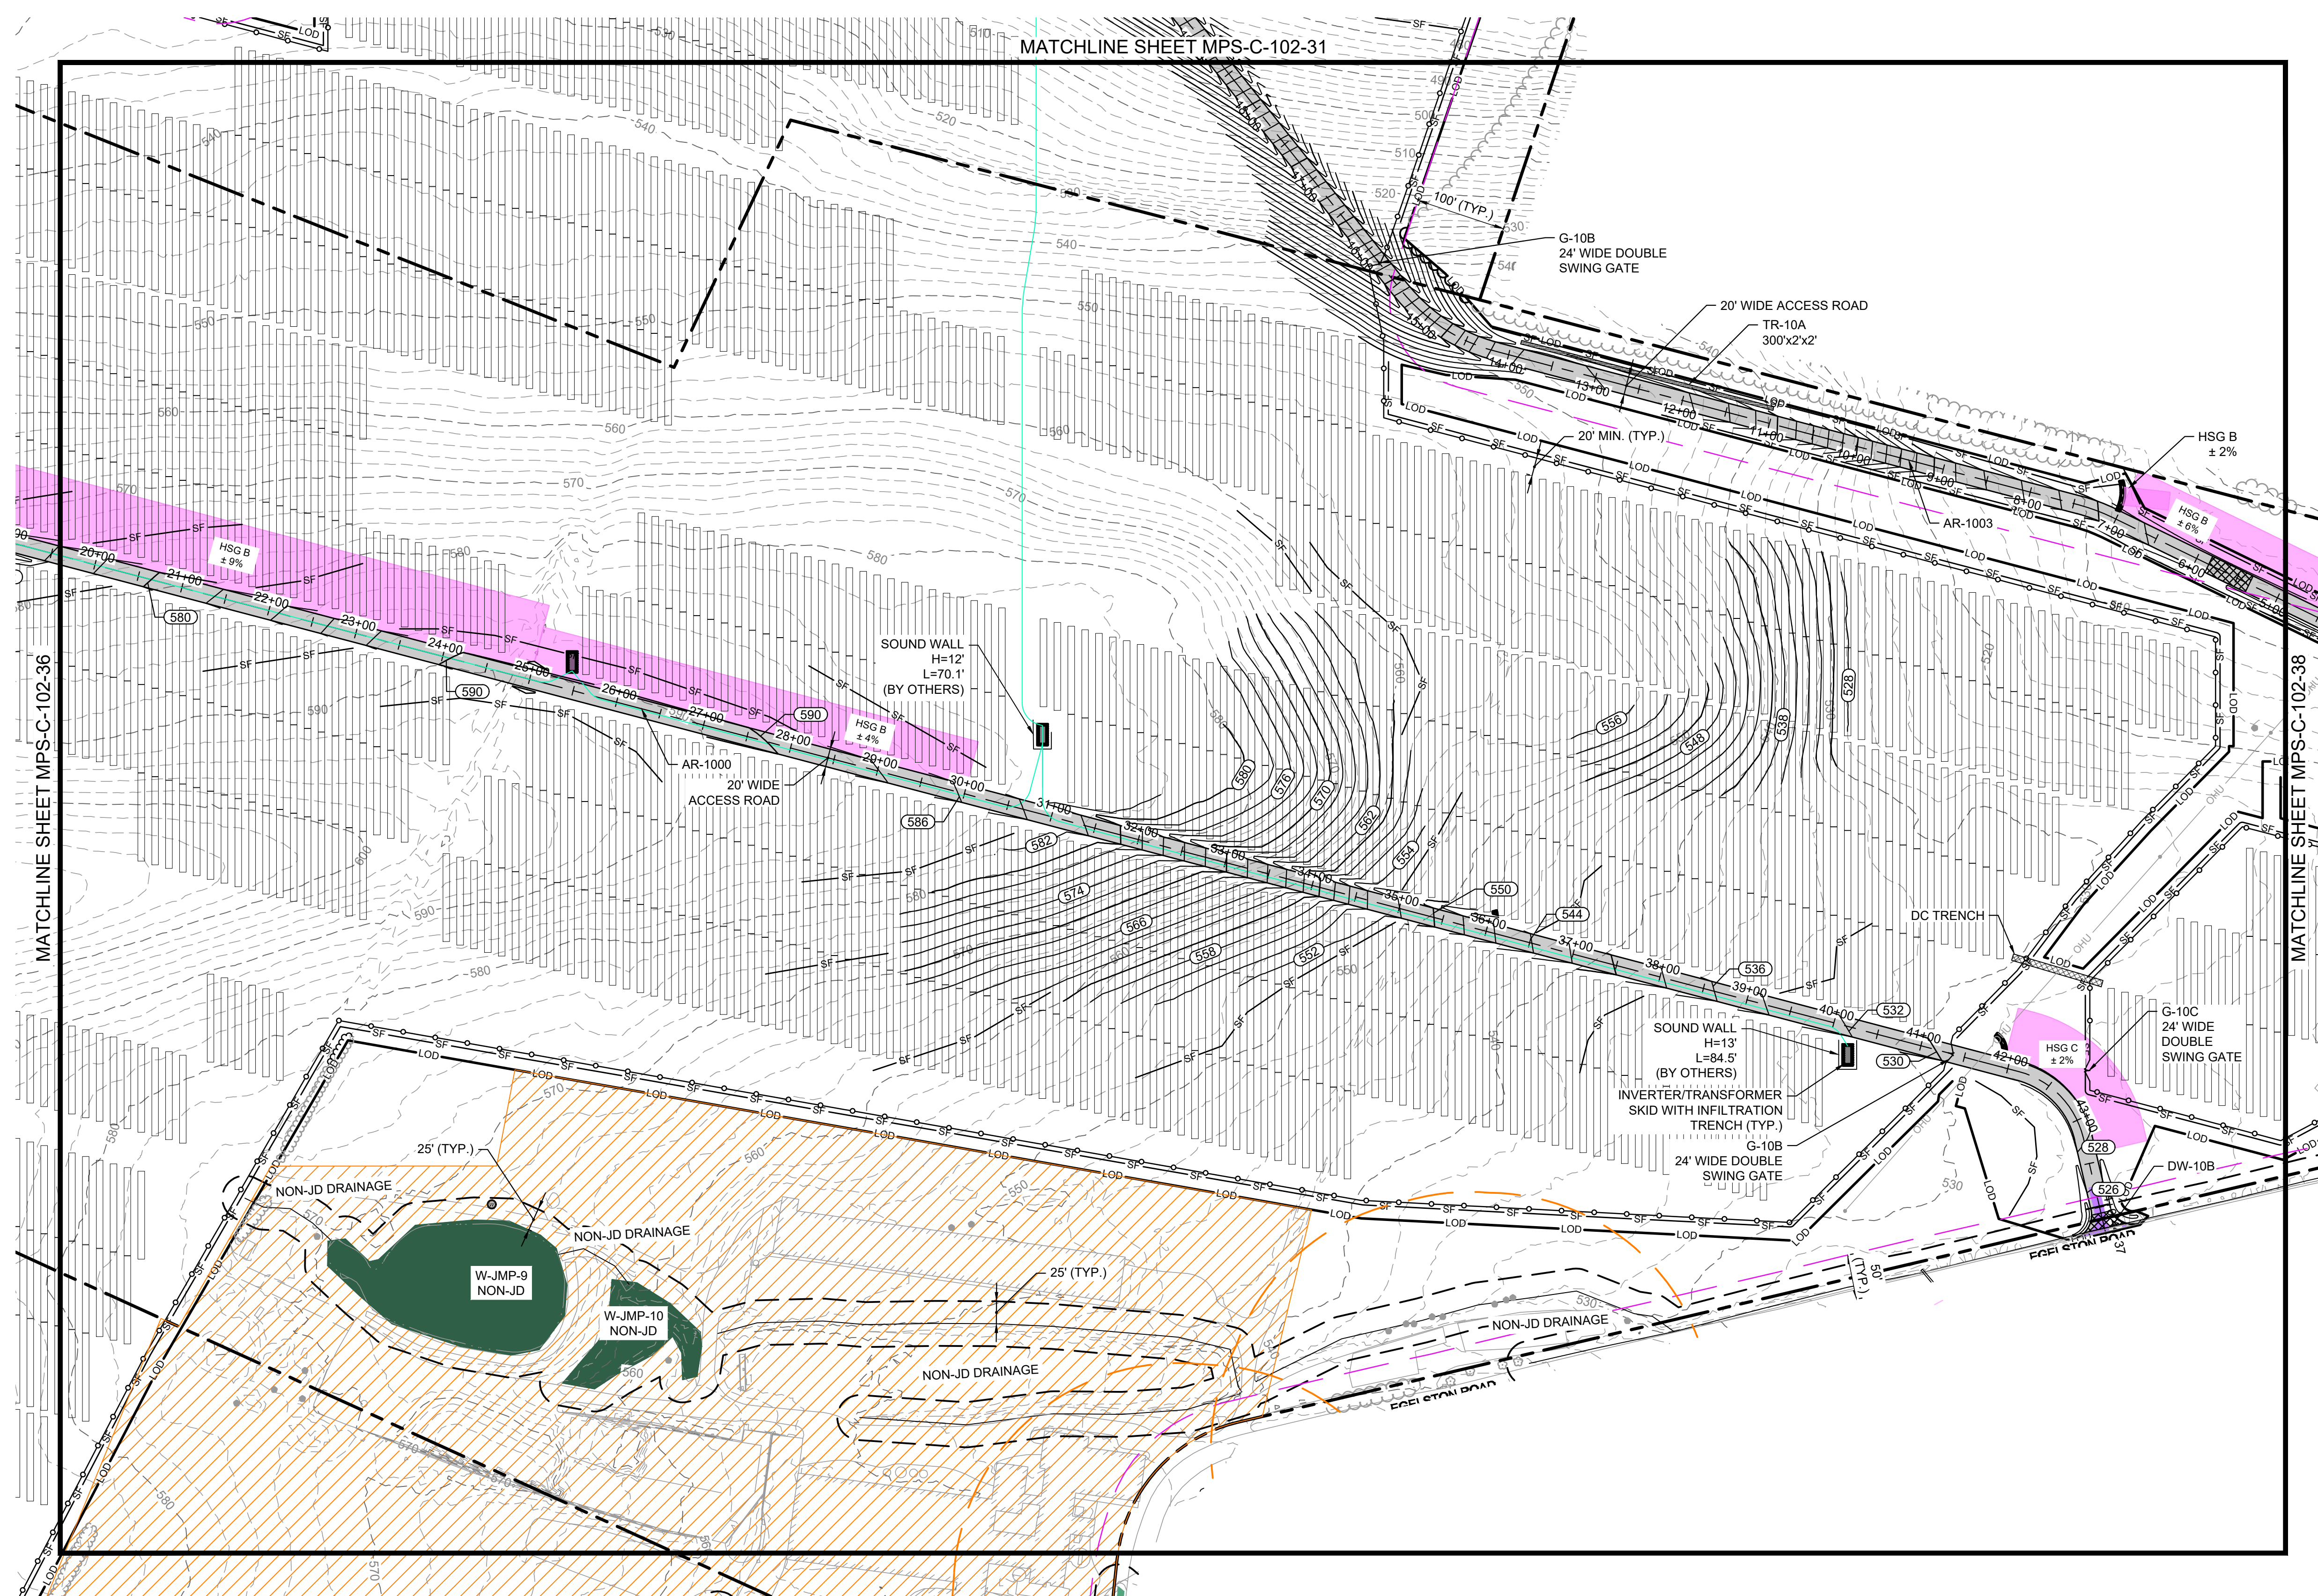

100 0 100 200 FT

SCALE: 1" = 100'

PRELIMINARY
NOT FOR CONSTRUCTION




REFERENCE ITEMS		REV	DESCRIPTION	DATE	DES	CHK	AP
		D	RE-ISSUED FOR 94-C DEFICIENCY SUPPLEMENT	07/25/2024	CMW	PMM	PM
		C	REVISED PER ORES REVIEW COMMENTS	06/28/2024	CMW	PMM	PM
		B	ISSUED FOR 94-C DEFICIENCY SUPPLEMENT	05/31/2024	CMW	PMM	PM
		A	ISSUED FOR 94-C	01/15/2024	CMW	PMM	PM



249 Western Avenue
Augusta, ME 04330

PROJECT NO: 443269

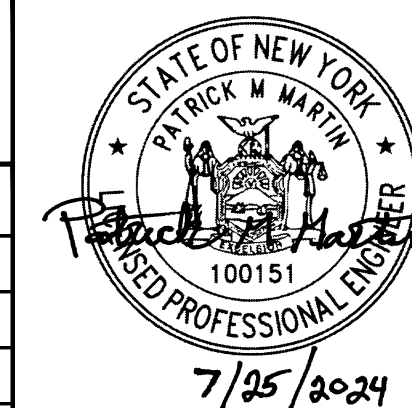

7/25/202

CMW
DESIGNED

CMW
DRAWN

PMM
CHECKED

-

APPROVE
-
REVIEW
-
REVIEW

MILL POINT SOLAR I PROJECT
CONNECTGEN MONTGOMERY COUNTY LLC
SITE AND GRADING PLAN

GLEN

NEW YORK


01/15/2024
DATE

1" = 100'
SCALE





MPS-C-102-37

REV
D

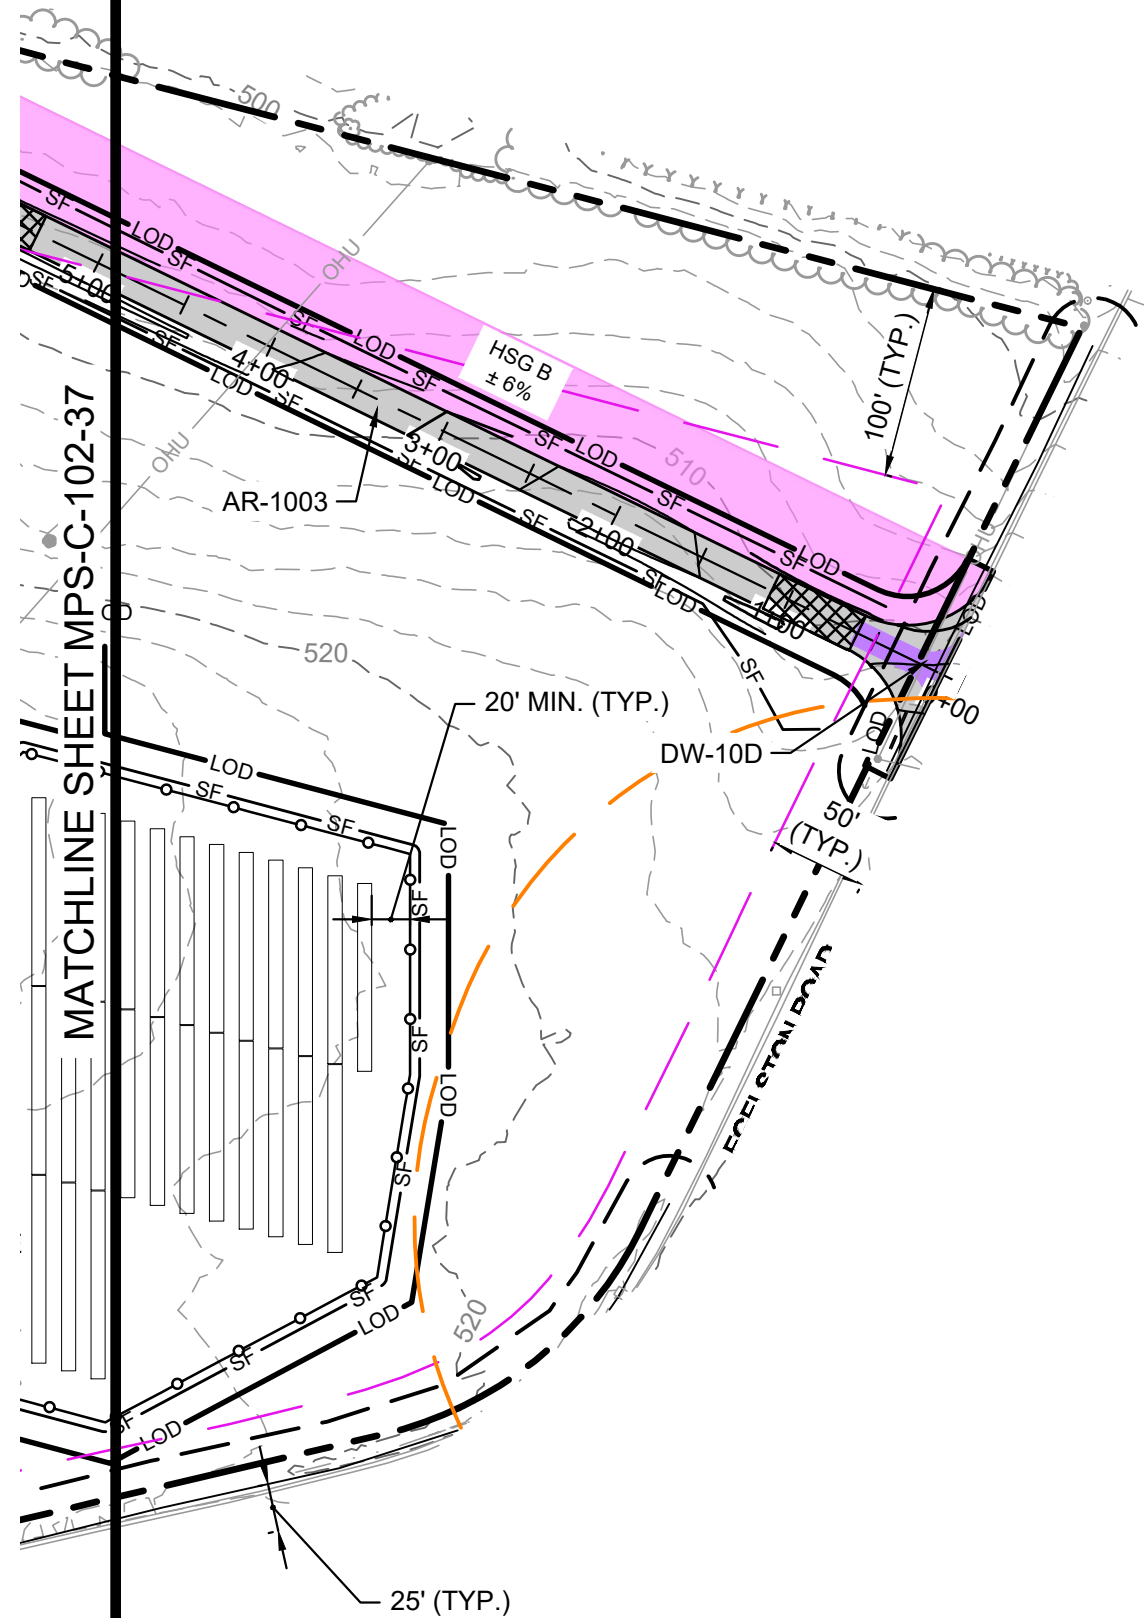

LEGEND	
EXISTING	PROPOSED
94C SETBACK	PROPERTY BOUNDARY
NATURAL RESOURCE BUFFER	RESIDENCE BUFFER
LIMIT OF DISTURBANCE	SILT FENCE
OHU	OVERHEAD UTILITY
CHAIN LINK FENCE	SECURITY FENCE
BASELINE	GRAVEL ACCESS ROAD
STABILIZED PERVIOUS ACCESS ROAD	STABILIZED CONSTRUCTION ENTRANCE
VEGETATED FILTER STRIP	REVEGETATED AREA
PV ARRAY	INVERTER / TRANSFORMER SKID
MEDIUM VOLTAGE ROUTE	MINOR CONTOUR
MAJOR CONTOUR	TREE LINE
SHRUB LINE	STREAM (USACE)
STREAM (NYDEC)	NON-JD DRAINAGE
WETLAND (USACE)	WETLAND (NYDEC)
WETLAND (ISOLATED)	SURFACE WATER (USACE)
SURFACE WATER (NYDEC)	PANEL EXCLUSION AREA
LAYDOWN AREA	BUILDING
STONE WALL	UTILITY POLE
CULVERT	PAVED ROAD
DRIVEWAY	LEVEL SPREADER
FLOW DIFFUSER	EMERGENCY SPILLWAY
OUTLET CONTROL STRUCTURE	BORE PIT LOCATION
DIVERSION BERM	INFILTRATION BASIN

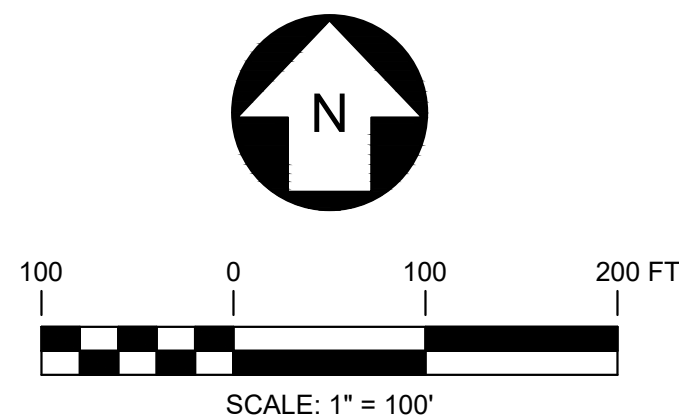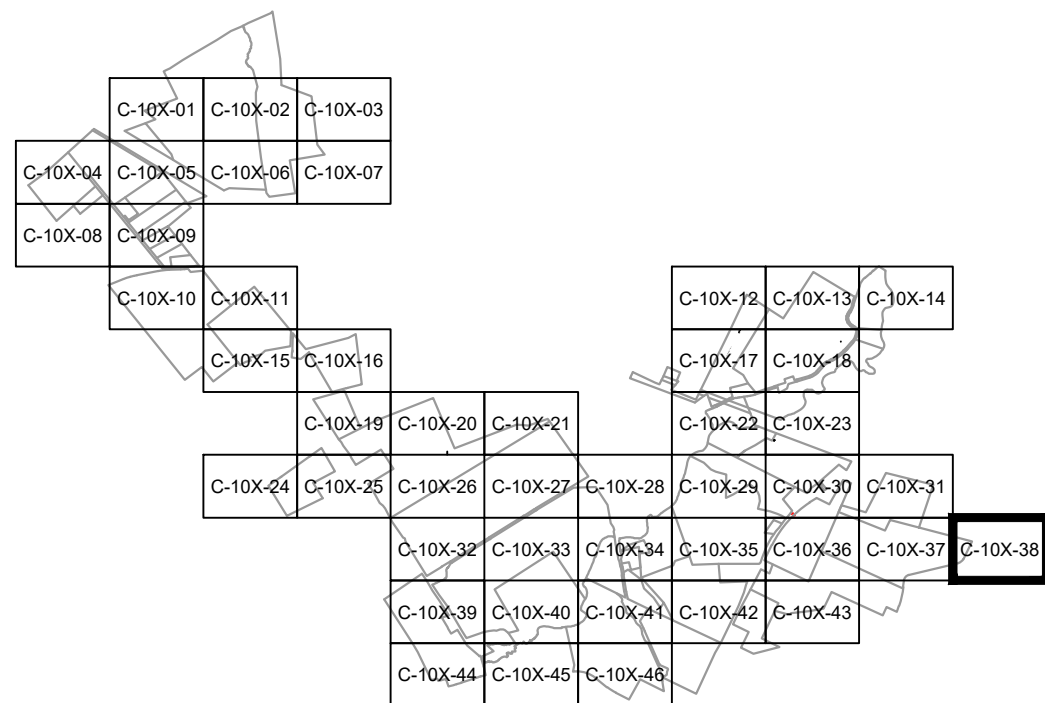

PRELIMINARY
NOT FOR CONSTRUCTION



REFERENCE ITEMS		REV	DESCRIPTION	DATE	DES	CHK	APP
		D	RE-ISSUED FOR 94-C DEFICIENCY SUPPLEMENT	07/25/2024	CMW	PMM	PMM
		C	REVISED PER ORES REVIEW COMMENTS	06/28/2024	CMW	PMM	PMM
		B	ISSUED FOR 94-C DEFICIENCY SUPPLEMENT	05/31/2024	CMW	PMM	PMM
		A	ISSUED FOR 94-C	01/15/2024	CMW	PMM	PMM



249 Western Avenue
Augusta, ME 04330

PROJECT NO: 443269



CMW DESIGNED
CMW DRAWN
PMM CHECKED
- APPROVED
- REVIEW 1
- REVIEW 2

MILL POINT SOLAR I PROJECT
CONNECTGEN MONTGOMERY COUNTY LLC
SITE AND GRADING PLAN

GLEN


NEW YORK

01/15/2024
DATE
1" = 100'
SCALE



MPS-C-102-38

REV.
D

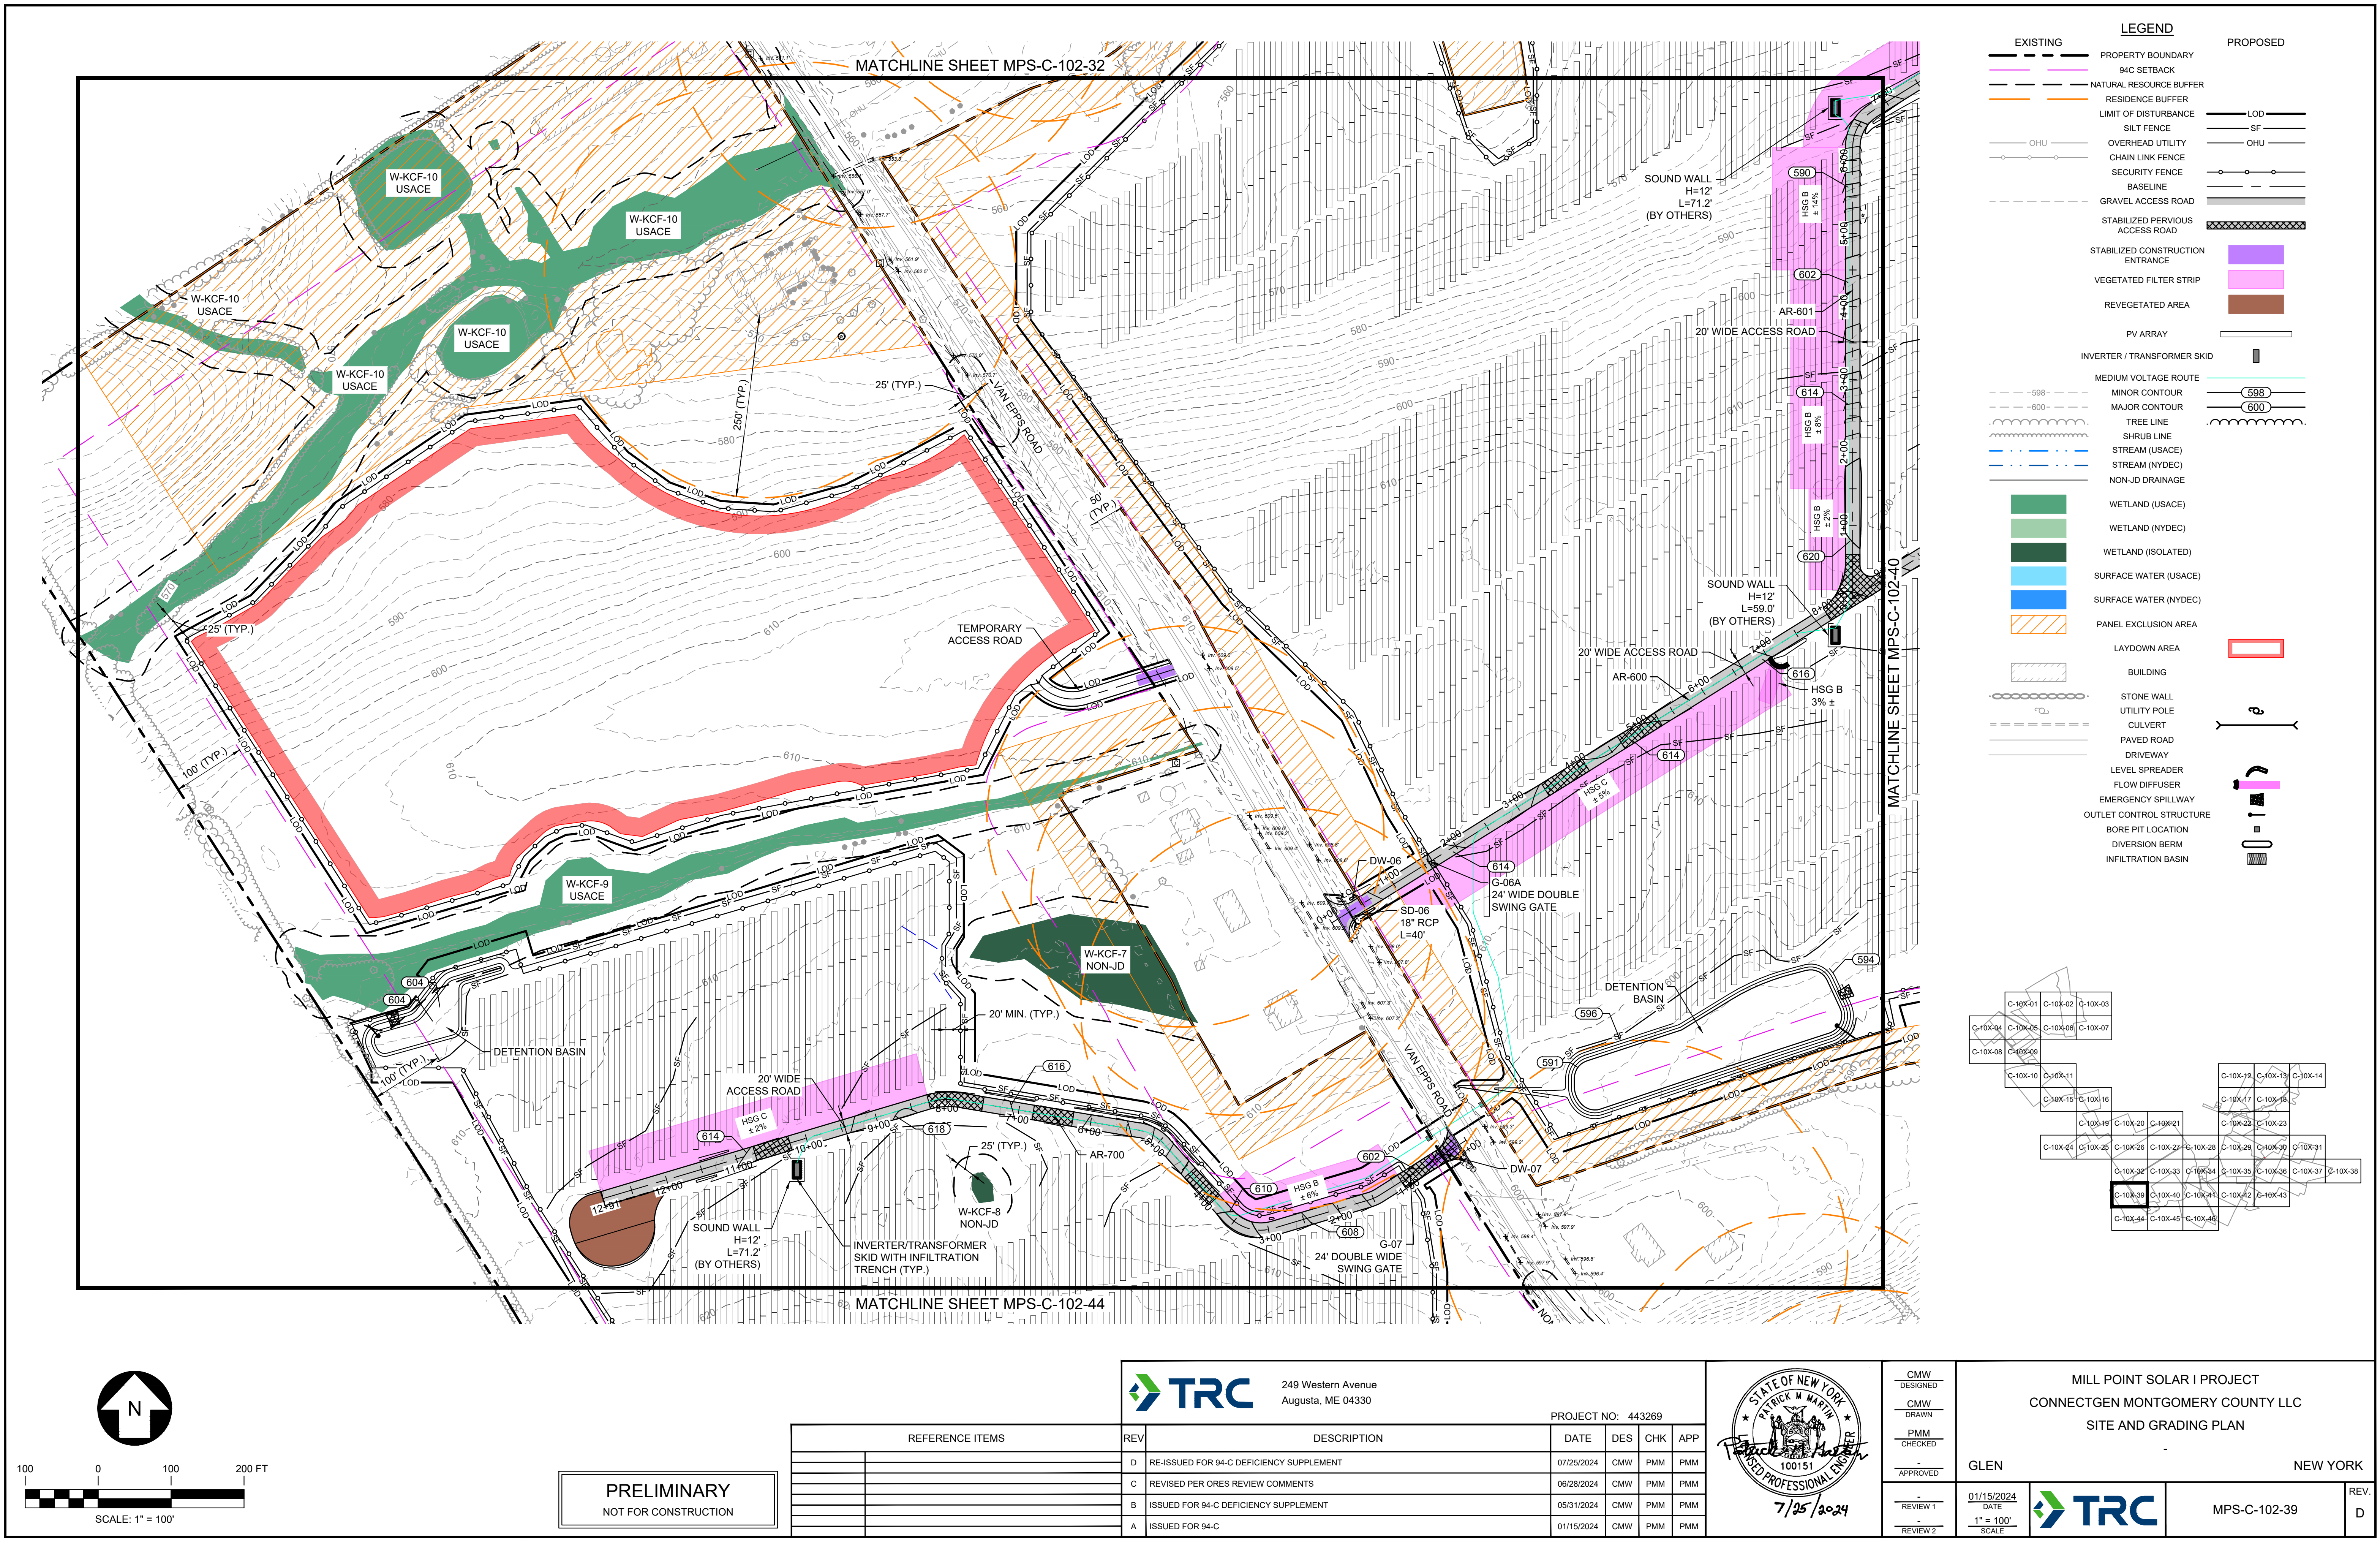

EXISTING

PROPOSED

PROPERTY BOUNDARY

94C SETBACK

NATURAL RESOURCE BUFFER

RESIDENCE BUFFER

LIMIT OF DISTURBANCE

SILT FENCE

OVERHEAD UTILITY

CHAIN LINK FENCE

SECURITY FENCE

BASELINE

GRAVEL ACCESS ROAD

STABILIZED PERVIOUS ACCESS ROAD

STABILIZED CONSTRUCTION ENTRANCE

VEGETATED FILTER STRIP

REVEGETATED AREA

PV ARRAY

INVERTER / TRANSFORMER SKID

MEDIUM VOLTAGE ROUTE

MINOR CONTOUR

MAJOR CONTOUR

TREE LINE

SHRUB LINE

STREAM (USACE)

STREAM (NYDEC)

NON-JD DRAINAGE

WETLAND (USACE)

WETLAND (NYDEC)

WETLAND (ISOLATED)

SURFACE WATER (USACE)

SURFACE WATER (NYDEC)

PANEL EXCLUSION AREA

LAYDOWN AREA

BUILDING

STONE WALL

UTILITY POLE

CULVERT

PAVED ROAD

DRIVEWAY

LEVEL SPREADER

FLOW DIFFUSER

EMERGENCY SPILLWAY

OUTLET CONTROL STRUCTURE

BORE PIT LOCATION

DIVERSION BERM

INFILTRATION BASIN

LOD

SF

OHU

STABILIZED PERVIOUS ACCESS ROAD

STABILIZED CONSTRUCTION ENTRANCE

VEGETATED FILTER STRIP

REVEGETATED AREA

PV ARRAY

INVERTER / TRANSFORMER SKID

MEDIUM VOLTAGE ROUTE

MINOR CONTOUR

MAJOR CONTOUR

TREE LINE

SHRUB LINE

STREAM (USACE)

STREAM (NYDEC)

NON-JD DRAINAGE

WETLAND (USACE)

WETLAND (NYDEC)

WETLAND (ISOLATED)

SURFACE WATER (USACE)

SURFACE WATER (NYDEC)

PANEL EXCLUSION AREA

LAYDOWN AREA

BUILDING

STONE WALL

UTILITY POLE

CULVERT

PAVED ROAD

DRIVEWAY

LEVEL SPREADER

FLOW DIFFUSER

EMERGENCY SPILLWAY

OUTLET CONTROL STRUCTURE

BORE PIT LOCATION

DIVERSION BERM

INFILTRATION BASIN

C-10X-01

C-10X-02

C-10X-03

C-10X-04

C-10X-05

C-10X-06

C-10X-07

C-10X-08

C-10X-09

C-10X-10

C-10X-11

C-10X-12

C-10X-13

C-10X-14

C-10X-15

C-10X-16

C-10X-17

C-10X-18

C-10X-19

C-10X-20

C-10X-21

C-10X-22

C-10X-23

C-10X-24

C-10X-25

C-10X-26

C-10X-27

C-10X-28

C-10X-29

C-10X-30

C-10X-31

C-10X-32

C-10X-33

C-10X-34

C-10X-35

C-10X-36

C-10X-37

C-10X-38

C-10X-39

C-10X-40

C-10X-41

C-10X-42

C-10X-43

C-10X-44

C-10X-45

C-10X-46

PRELIMINARY
NOT FOR CONSTRUCTION

REFERENCE ITEMS		REV	DESCRIPTION	DATE	DES	CHK	APP
		D	RE-ISSUED FOR 94-C DEFICIENCY SUPPLEMENT	07/25/2024	CMW	PMM	PMM
		C	REVISED PER ORES REVIEW COMMENTS	06/28/2024	CMW	PMM	PMM
		B	ISSUED FOR 94-C DEFICIENCY SUPPLEMENT	05/31/2024	CMW	PMM	PMM
		A	ISSUED FOR 94-C	01/15/2024	CMW	PMM	PMM

249 Western Avenue
Augusta, ME 04330

PROJECT NO: 443269

CMW
DESIGNED

CMW
DRAWN

PMM
CHECKED

APPROVED

REVIEW 1

REVIEW 2

MILL POINT SOLAR I PROJECT
CONNECTGEN MONTGOMERY COUNTY LLC
SITE AND GRADING PLAN

GLEN


01/15/2024
DATE

1" = 100'
SCALE

MPS-C-102-39

REV.
D

NEW YORK

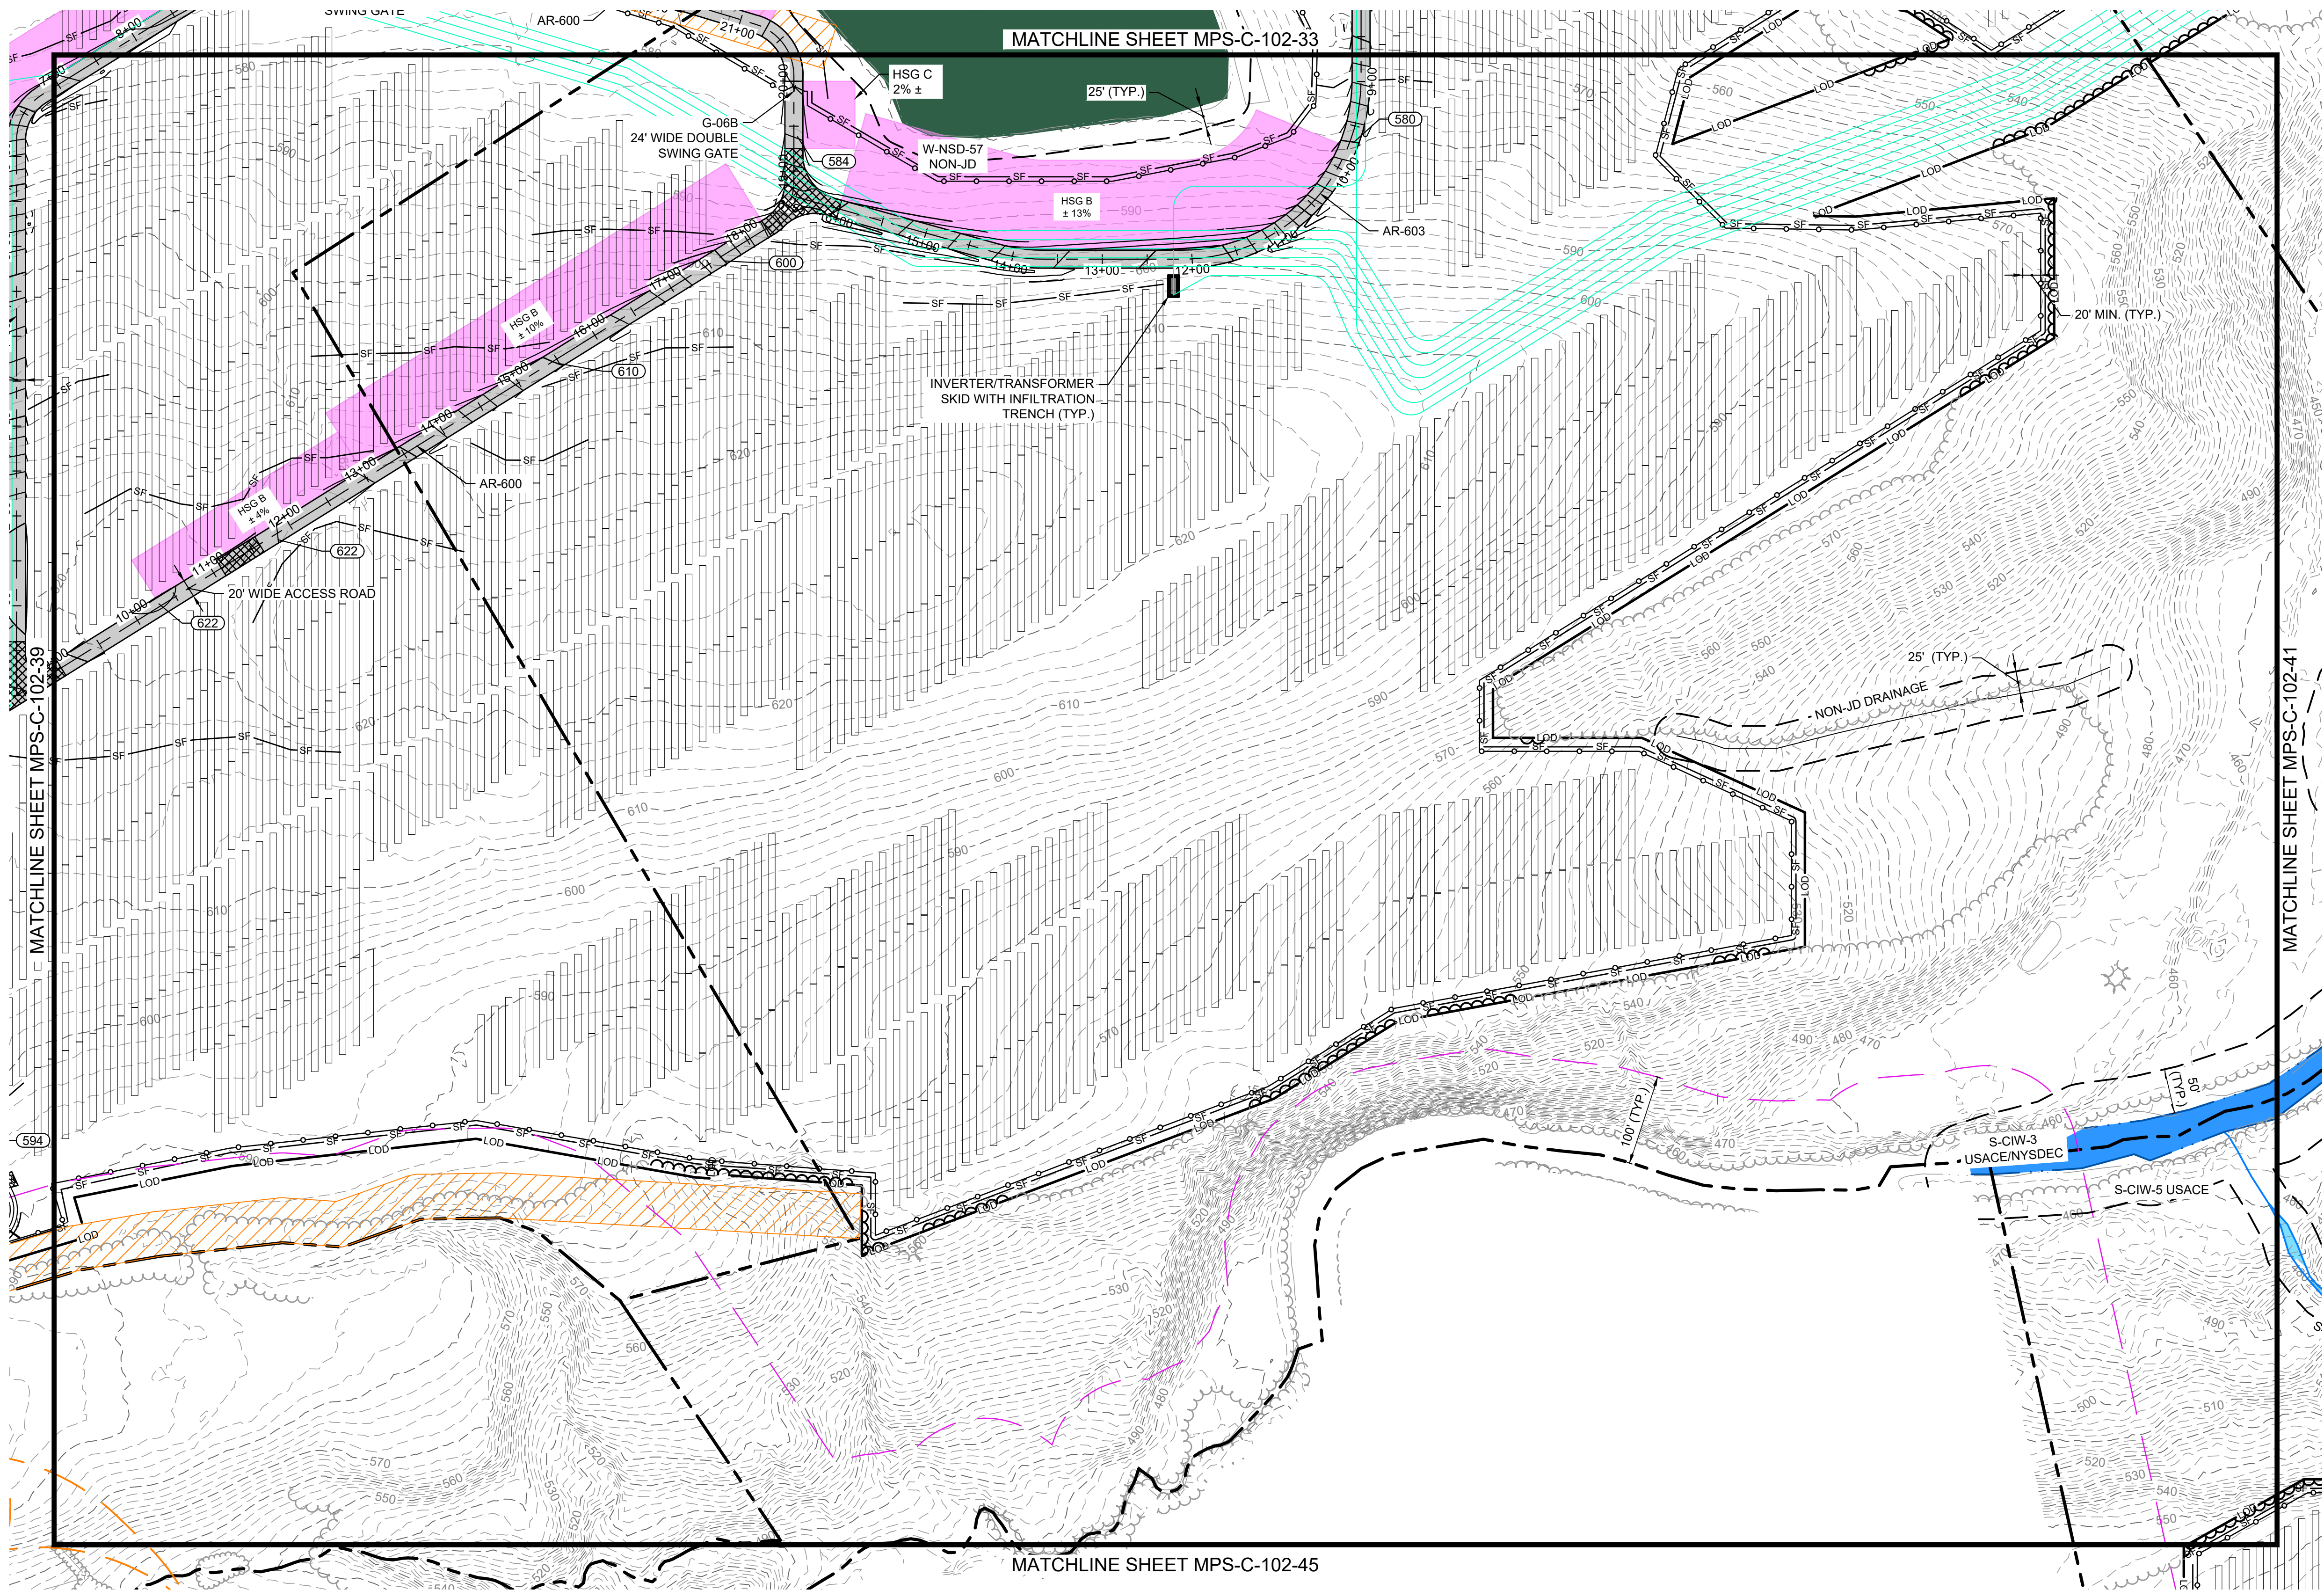



LEGEND

EXISTING

- PROPERTY BOUNDARY
- 94C SETBACK
- NATURAL RESOURCE BUFFER
- RESIDENCE BUFFER
- LIMIT OF DISTURBANCE
- SILT FENCE
- OVERHEAD UTILITY
- CHAIN LINK FENCE
- SECURITY FENCE
- BASELINE
- GRAVEL ACCESS ROAD
- STABILIZED PERVIOUS ACCESS ROAD
- STABILIZED CONSTRUCTION ENTRANCE
- VEGETATED FILTER STRIP
- REVEGETATED AREA
- PV ARRAY
- INVERTER / TRANSFORMER SKID
- MEDIUM VOLTAGE ROUTE
- MINOR CONTOUR
- MAJOR CONTOUR
- TREE LINE
- SHRUB LINE
- STREAM (USACE)
- STREAM (NYDEC)
- NON-JD DRAINAGE
- WETLAND (USACE)
- WETLAND (NYDEC)
- WETLAND (ISOLATED)
- SURFACE WATER (USACE)
- SURFACE WATER (NYDEC)
- PANEL EXCLUSION AREA
- LAYDOWN AREA
- BUILDING
- STONE WALL
- UTILITY POLE
- CULVERT
- PAVED ROAD
- DRIVEWAY
- LEVEL SPREADER
- FLOW DIFFUSER
- EMERGENCY SPILLWAY
- OUTLET CONTROL STRUCTURE
- BORE PIT LOCATION
- DIVERSION BERM
- INFILTRATION BASIN

PROPOSED

- LOD
- SF
- OHU
- SECURITY FENCE
- BASELINE
- GRAVEL ACCESS ROAD
- STABILIZED PERVIOUS ACCESS ROAD
- STABILIZED CONSTRUCTION ENTRANCE
- VEGETATED FILTER STRIP
- REVEGETATED AREA
- PV ARRAY
- INVERTER / TRANSFORMER SKID
- MEDIUM VOLTAGE ROUTE
- MINOR CONTOUR
- MAJOR CONTOUR
- TREE LINE
- SHRUB LINE
- STREAM (USACE)
- STREAM (NYDEC)
- NON-JD DRAINAGE
- WETLAND (USACE)
- WETLAND (NYDEC)
- WETLAND (ISOLATED)
- SURFACE WATER (USACE)
- SURFACE WATER (NYDEC)
- PANEL EXCLUSION AREA
- LAYDOWN AREA
- BUILDING
- STONE WALL
- UTILITY POLE
- CULVERT
- PAVED ROAD
- DRIVEWAY
- LEVEL SPREADER
- FLOW DIFFUSER
- EMERGENCY SPILLWAY
- OUTLET CONTROL STRUCTURE
- BORE PIT LOCATION
- DIVERSION BERM
- INFILTRATION BASIN

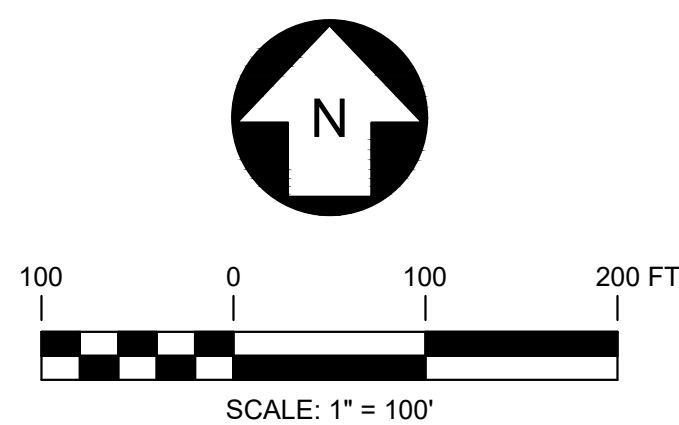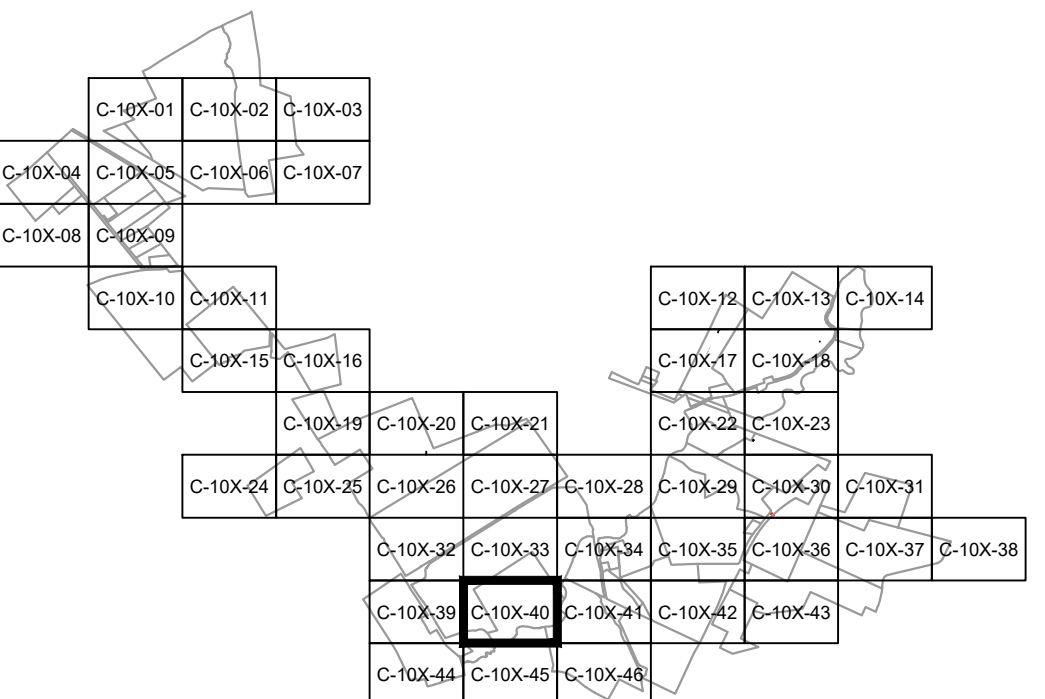

PRELIMINARY
NOT FOR CONSTRUCTION

REFERENCE ITEMS		REV	DESCRIPTION	DATE	DES	CHK	APP
		D	RE-ISSUED FOR 94-C DEFICIENCY SUPPLEMENT	07/25/2024	CMW	PMM	PMM
		C	REVISED PER ORES REVIEW COMMENTS	06/28/2024	CMW	PMM	PMM
		B	ISSUED FOR 94-C DEFICIENCY SUPPLEMENT	05/31/2024	CMW	PMM	PMM
		A	ISSUED FOR 94-C	01/15/2024	CMW	PMM	PMM



249 Western Avenue
Augusta, ME 04330

PROJECT NO: 443269



CMW DESIGNED
CMW DRAWN
PMM CHECKED
APPROVED
REVIEW 1
REVIEW 2

MILL POINT SOLAR I PROJECT
CONNECTGEN MONTGOMERY COUNTY LLC
SITE AND GRADING PLAN


GLEN NEW YORK

01/15/2024
DATE
1" = 100'
SCALE

TRC


MPS-C-102-40

REV. D

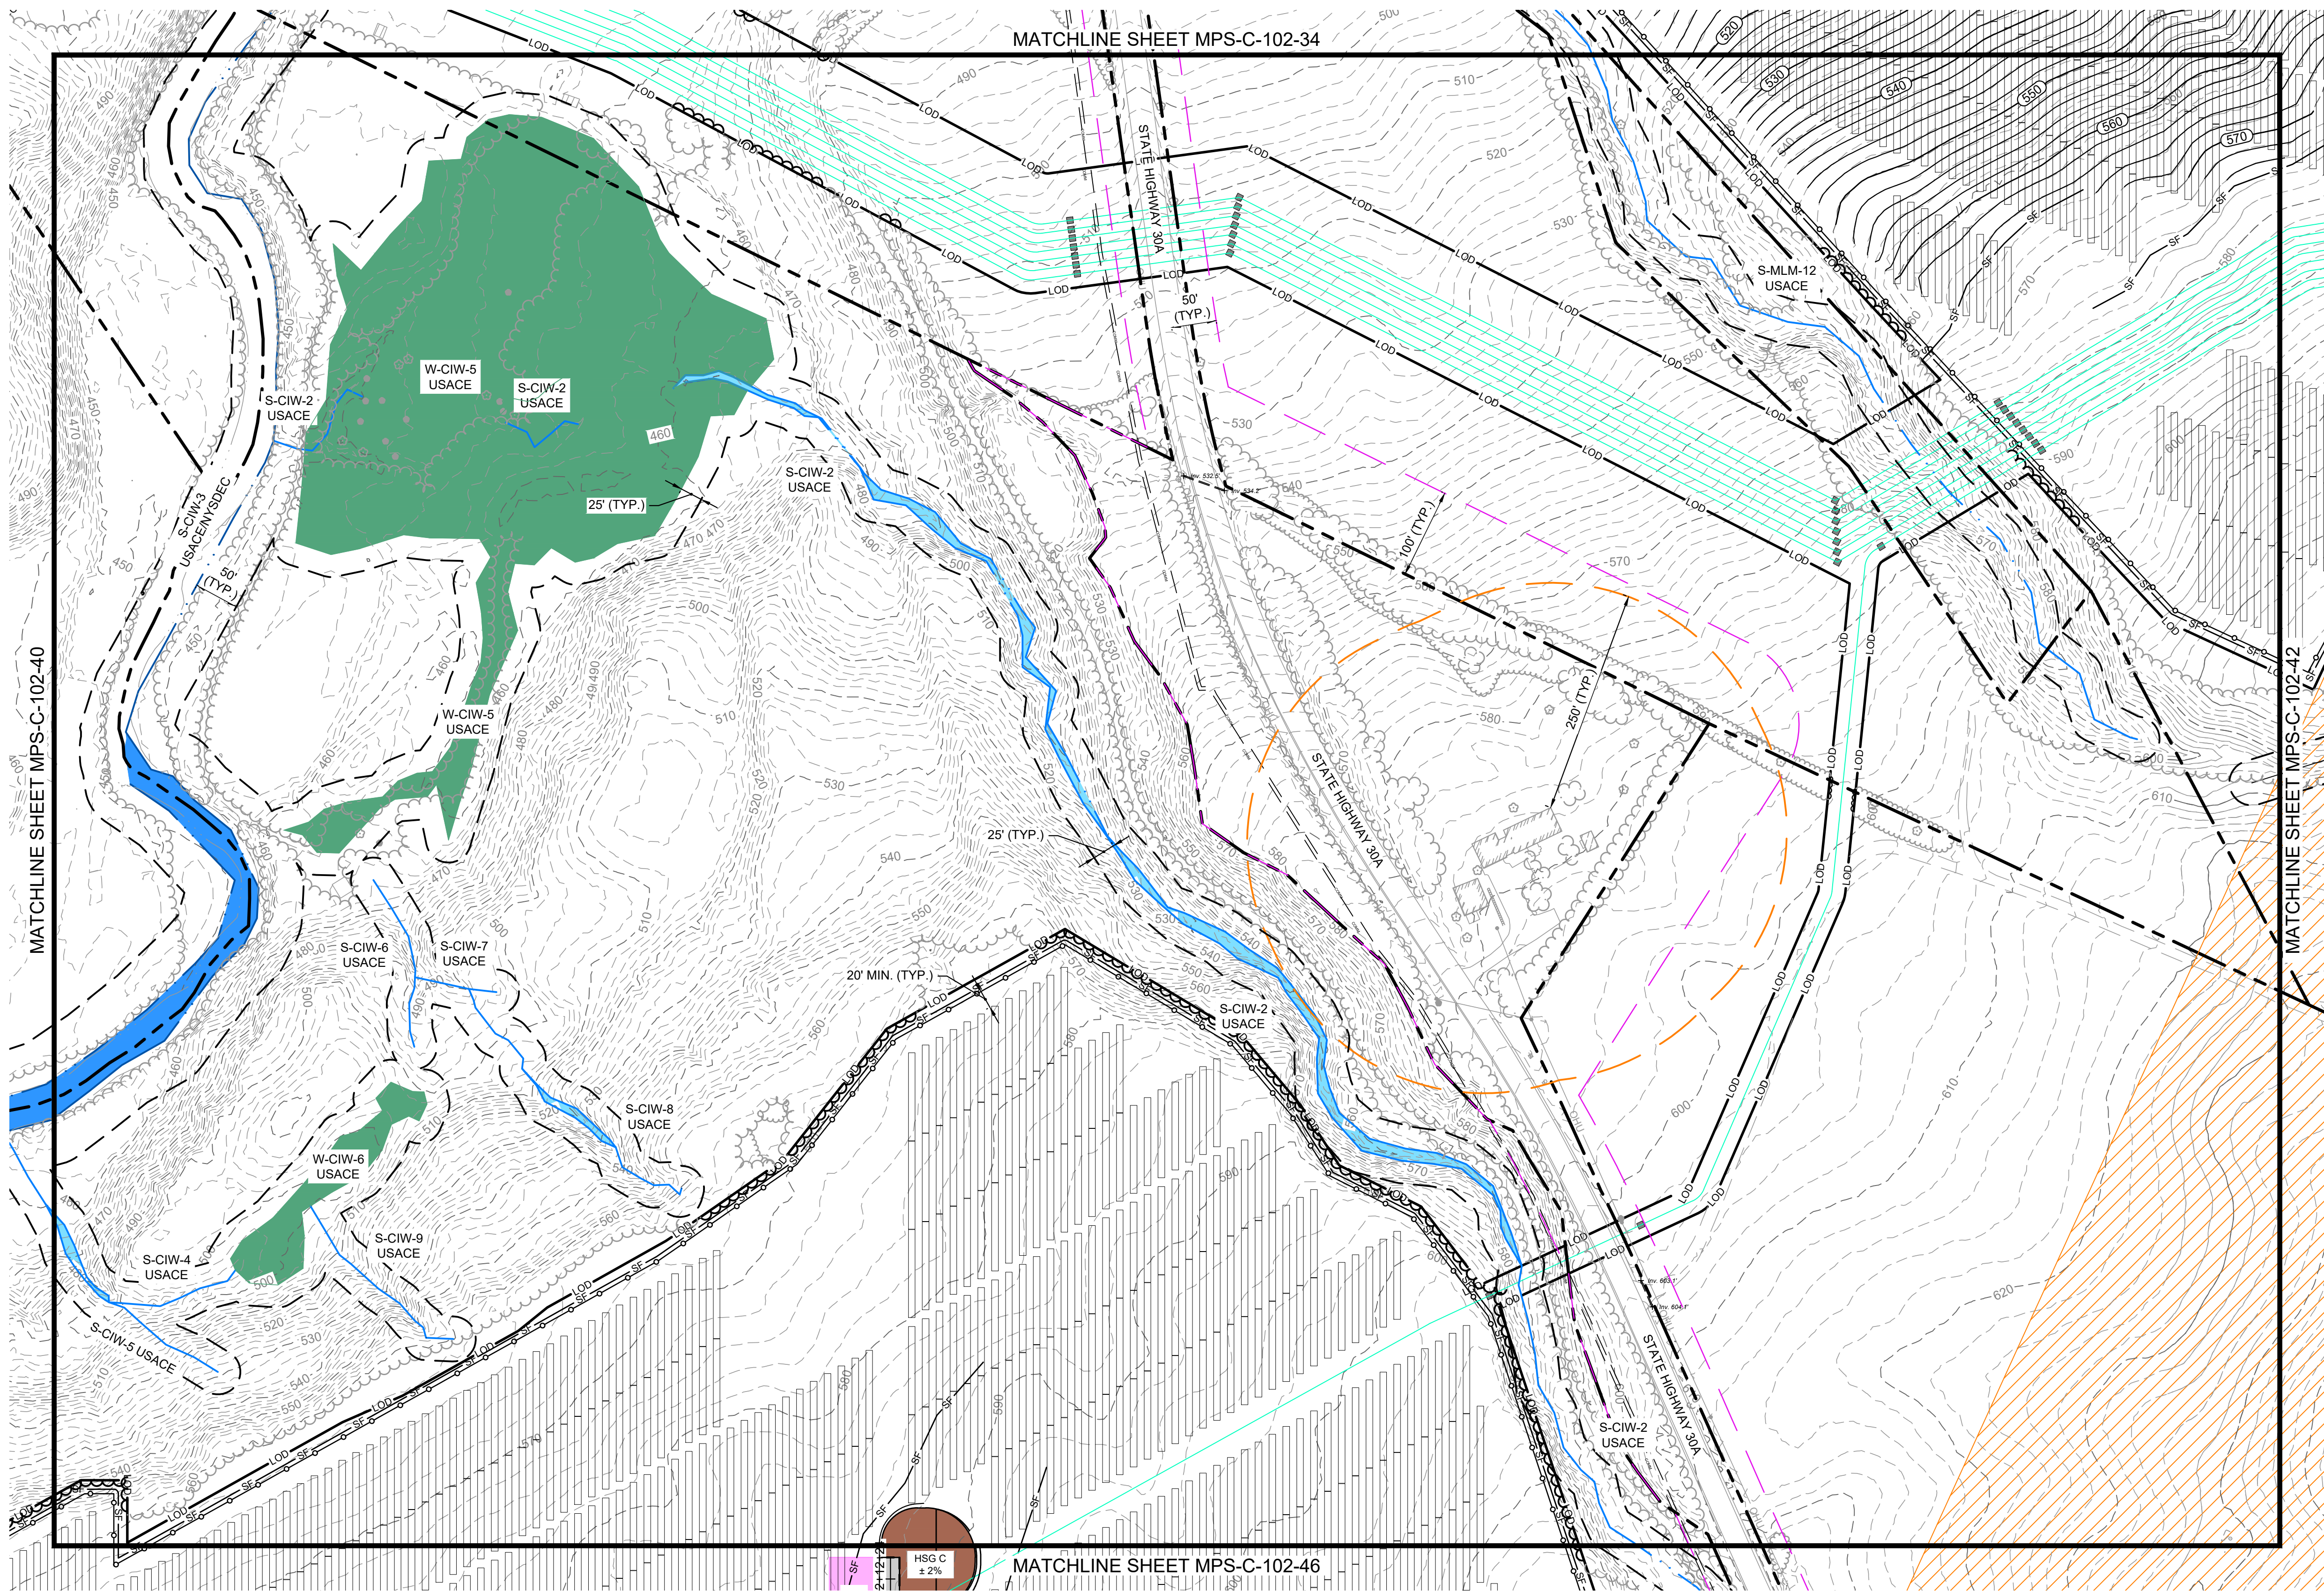

LEGEND

EXISTING	PROPOSED
--- PROPERTY BOUNDARY	--- 94C SETBACK
--- NATURAL RESOURCE BUFFER	--- RESIDENCE BUFFER
--- LIMIT OF DISTURBANCE	--- SILT FENCE
--- OVERHEAD UTILITY	--- CHAIN LINK FENCE
--- SECURITY FENCE	--- BASELINE
--- GRAVEL ACCESS ROAD	--- STABILIZED PERVIOUS ACCESS ROAD
--- STABILIZED CONSTRUCTION ENTRANCE	--- VEGETATED FILTER STRIP
--- REVEGETATED AREA	--- PV ARRAY
--- INVERTER / TRANSFORMER SKID	--- MEDIUM VOLTAGE ROUTE
--- MINOR CONTOUR	--- MAJOR CONTOUR
--- TREE LINE	--- SHRUB LINE
--- STREAM (USACE)	--- STREAM (NYDEC)
--- NON-JD DRAINAGE	--- WETLAND (USACE)
--- WETLAND (NYDEC)	--- WETLAND (ISOLATED)
--- SURFACE WATER (USACE)	--- SURFACE WATER (NYDEC)
--- PANEL EXCLUSION AREA	--- LAYDOWN AREA
--- BUILDING	--- STONE WALL
--- UTILITY POLE	--- CULVERT
--- PAVED ROAD	--- DRIVEWAY
--- LEVEL SPREADER	--- FLOW DIFFUSER
--- EMERGENCY SPILLWAY	--- OUTLET CONTROL STRUCTURE
--- BORE PIT LOCATION	--- DIVERSION BERM
--- INFILTRATION BASIN	

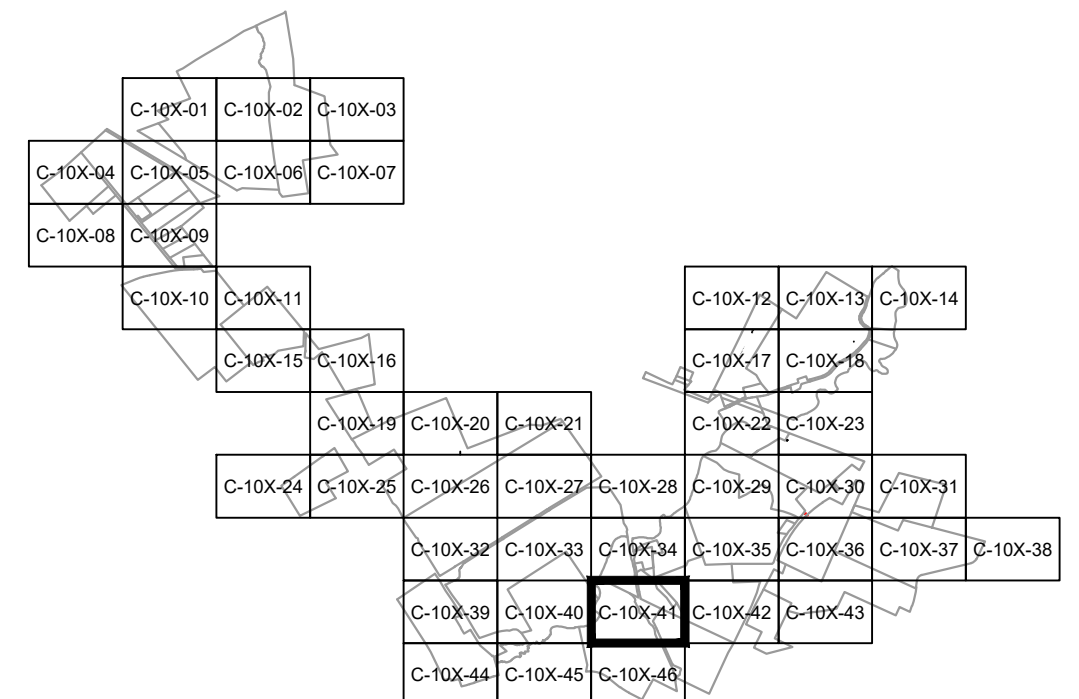

SCALE: 1" = 100'

PRELIMINARY
NOT FOR CONSTRUCTION

REV	DESCRIPTION	DATE	DES	CHK	APP
D	RE-ISSUED FOR 94-C DEFICIENCY SUPPLEMENT	07/25/2024	CMW	PMM	PMM
C	REVISED PER ORES REVIEW COMMENTS	06/28/2024	CMW	PMM	PMM
B	ISSUED FOR 94-C DEFICIENCY SUPPLEMENT	05/31/2024	CMW	PMM	PMM
A	ISSUED FOR 94-C	01/15/2024	CMW	PMM	PMM

249 Western Avenue
Augusta, ME 04330

PROJECT NO: 443269


CMW DESIGNED	CMW DRAWN	PMM CHECKED	APPROVED
REVIEW 1	REVIEW 2	DATE: 01/15/2024	SCALE: 1" = 100'

MILL POINT SOLAR I PROJECT
CONNECTGEN MONTGOMERY COUNTY LLC
SITE AND GRADING PLAN

GLEN NEW YORK



MPS-C-102-41

REV. D

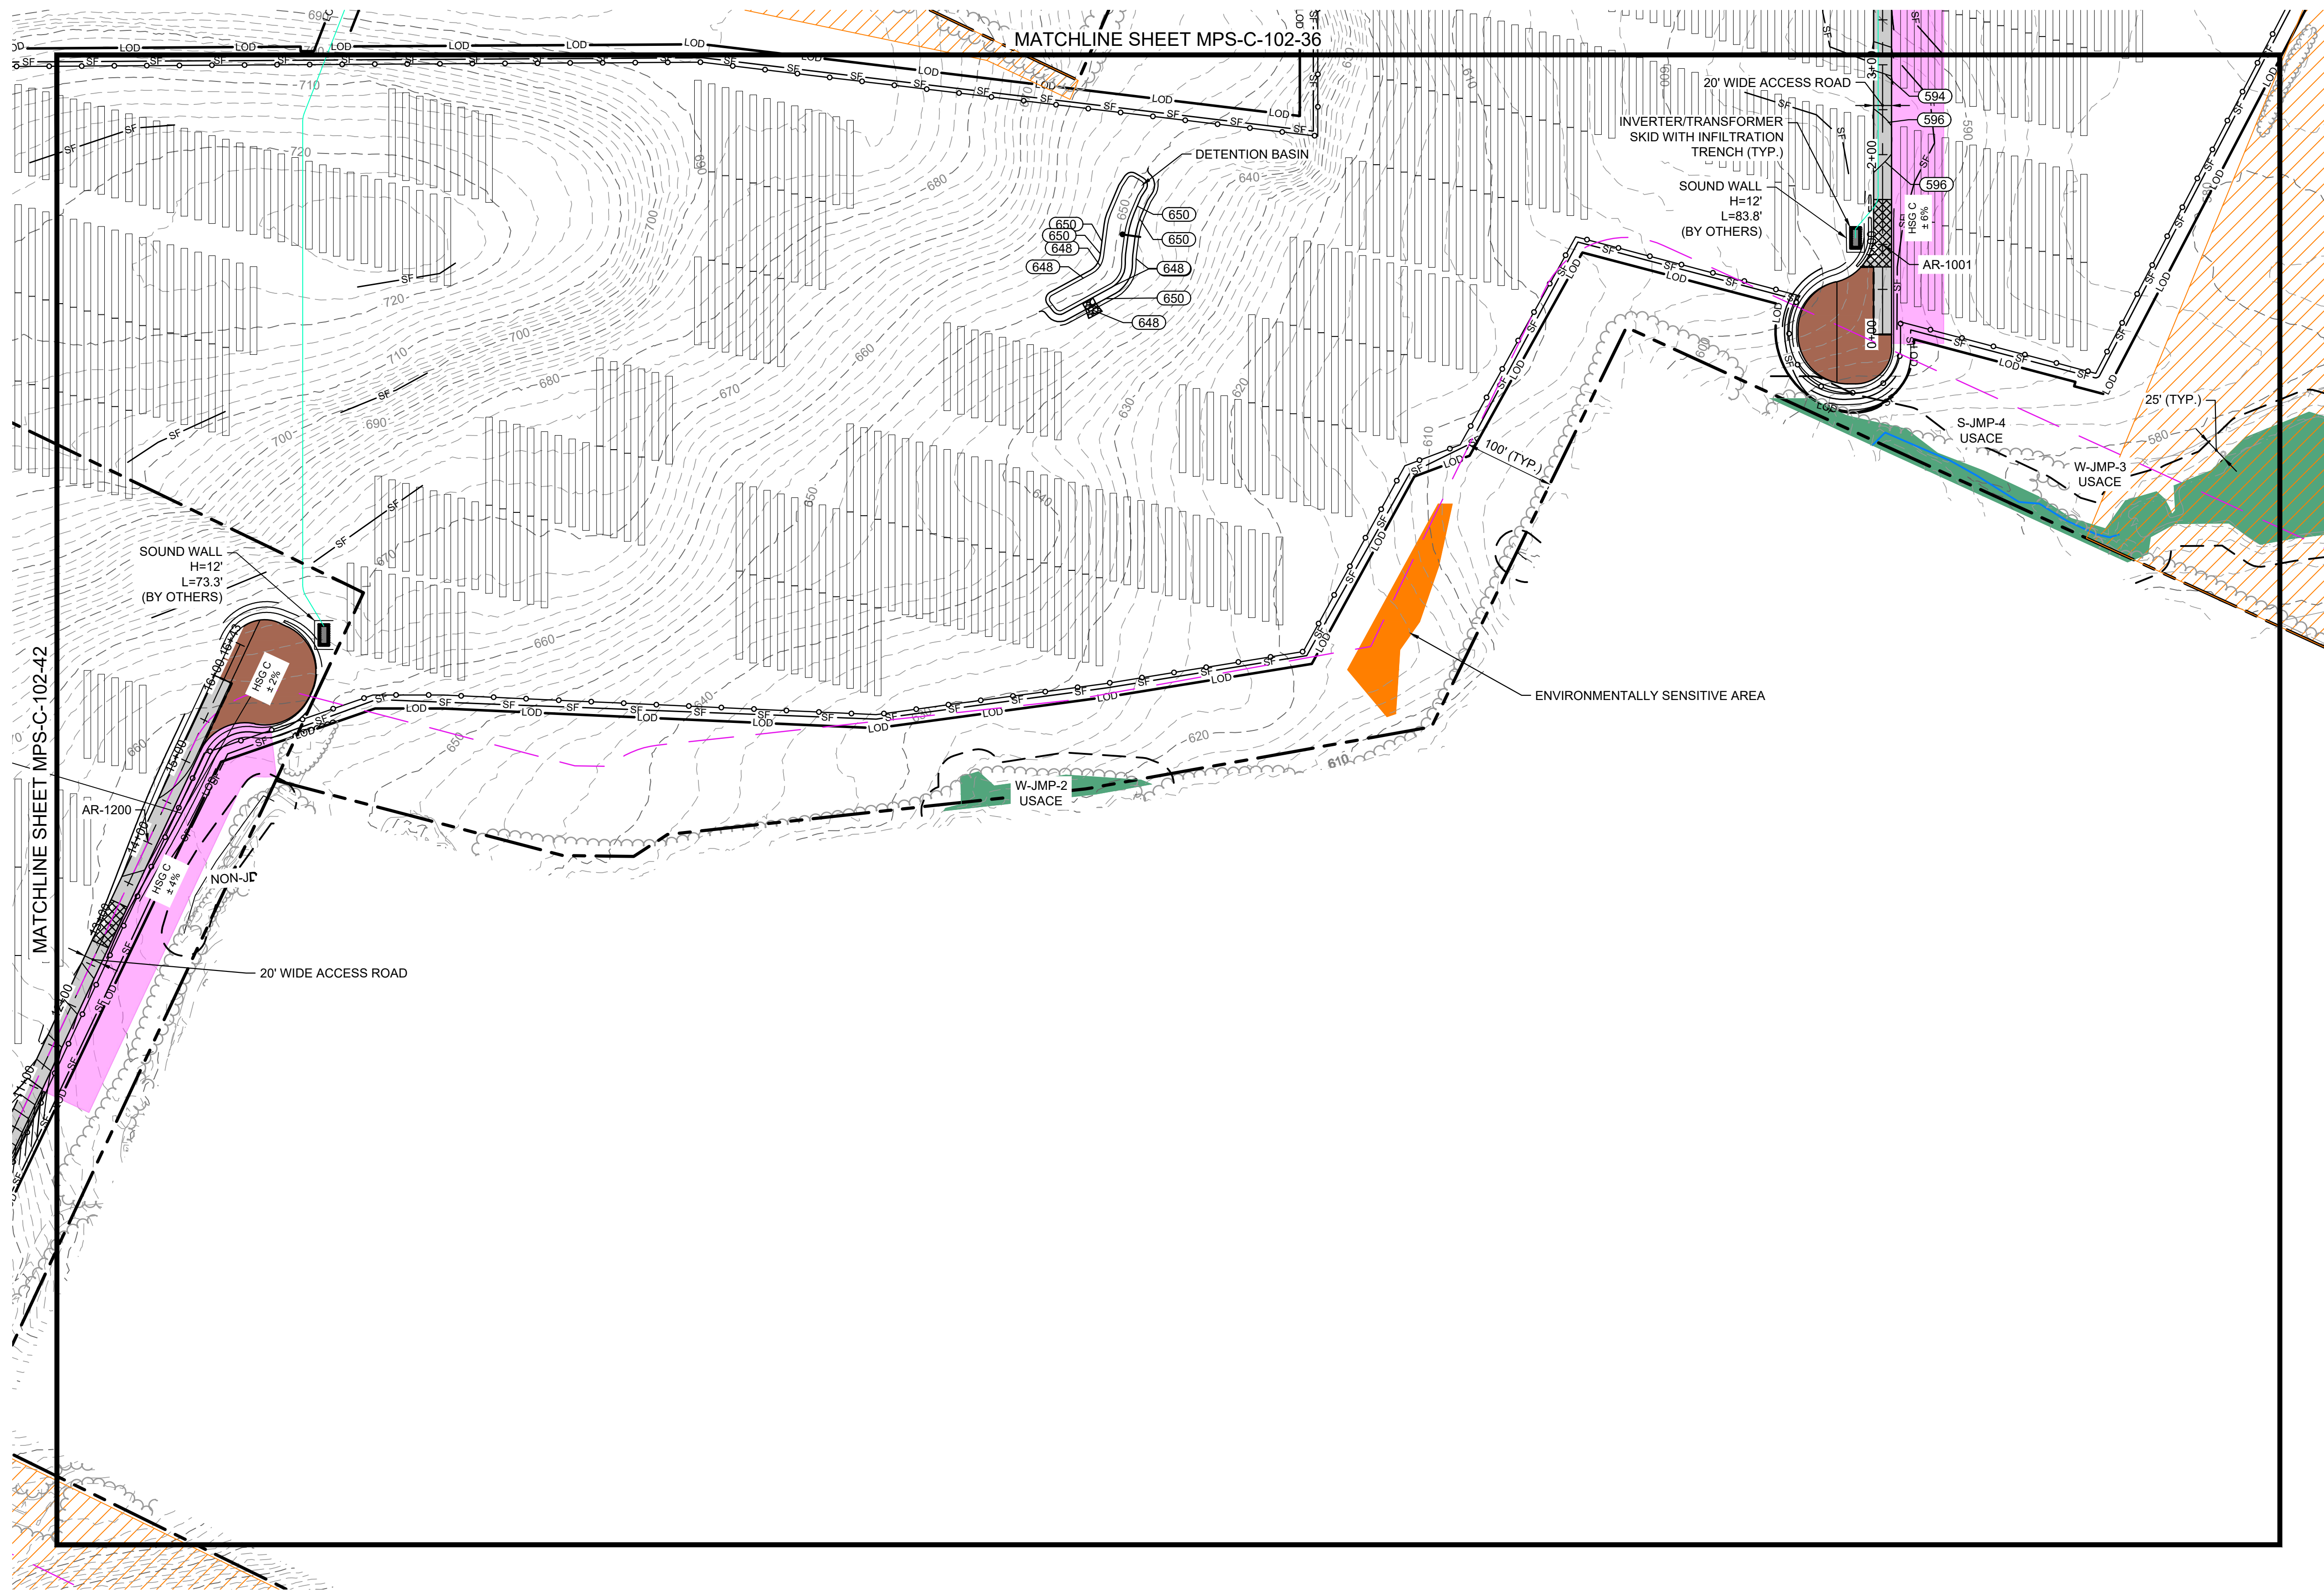

LEGEND

EXISTING	PROPOSED
---	PROPERTY BOUNDARY
---	94C SETBACK
---	NATURAL RESOURCE BUFFER
---	RESIDENCE BUFFER
---	LIMIT OF DISTURBANCE
---	SILT FENCE
---	OVERHEAD UTILITY
---	CHAIN LINK FENCE
---	SECURITY FENCE
---	BASELINE
---	GRAVEL ACCESS ROAD
---	STABILIZED PERVIOUS ACCESS ROAD
---	STABILIZED CONSTRUCTION ENTRANCE
---	VEGETATED FILTER STRIP
---	REVEGETATED AREA
---	PV ARRAY
---	INVERTER / TRANSFORMER SKID
---	MEDIUM VOLTAGE ROUTE
---	MINOR CONTOUR
---	MAJOR CONTOUR
---	TREE LINE
---	SHRUB LINE
---	STREAM (USACE)
---	STREAM (NYDEC)
---	NON-JD DRAINAGE
---	WETLAND (USACE)
---	WETLAND (NYDEC)
---	WETLAND (ISOLATED)
---	SURFACE WATER (USACE)
---	SURFACE WATER (NYDEC)
---	PANEL EXCLUSION AREA
---	LAYDOWN AREA
---	BUILDING
---	STONE WALL
---	UTILITY POLE
---	CULVERT
---	PAVED ROAD
---	DRIVEWAY
---	LEVEL SPREADER
---	FLOW DIFFUSER
---	EMERGENCY SPILLWAY
---	OUTLET CONTROL STRUCTURE
---	BORE PIT LOCATION
---	DIVERSION BERM
---	INFILTRATION BASIN

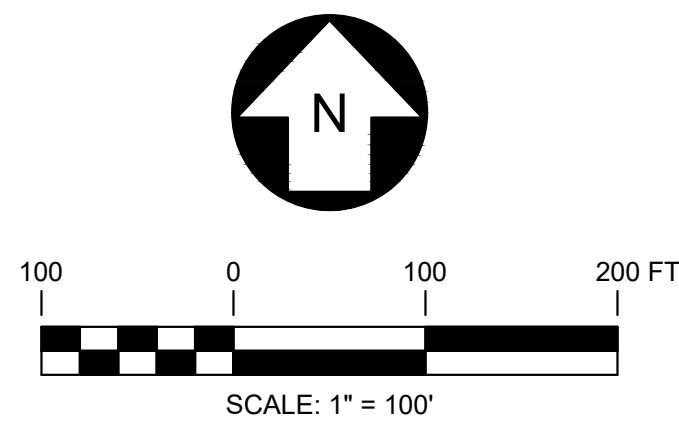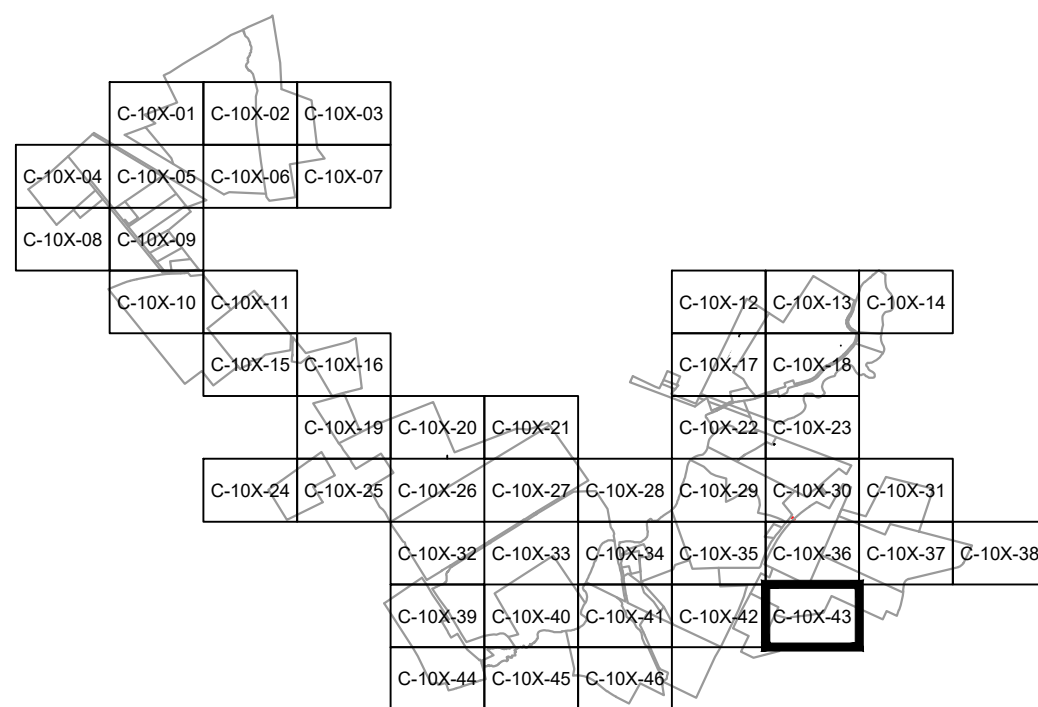

PRELIMINARY
NOT FOR CONSTRUCTION

REFERENCE ITEMS		REV	DESCRIPTION	DATE	DES	CHK	APP
		D	RE-ISSUED FOR 94-C DEFICIENCY SUPPLEMENT	07/25/2024	CMW	PMM	PMM
		C	REVISED PER ORES REVIEW COMMENTS	06/28/2024	CMW	PMM	PMM
		B	ISSUED FOR 94-C DEFICIENCY SUPPLEMENT	05/31/2024	CMW	PMM	PMM
		A	ISSUED FOR 94-C	01/15/2024	CMW	PMM	PMM



249 Western Avenue
Augusta, ME 04330

PROJECT NO: 443269



CMW DESIGNED
CMW DRAWN
PMM CHECKED
APPROVED
REVIEW 1
REVIEW 2

MILL POINT SOLAR I PROJECT
CONNECTGEN MONTGOMERY COUNTY LLC
SITE AND GRADING PLAN


GLEN NEW YORK

01/15/2024
DATE
1" = 100'
SCALE



MPS-C-102-43

REV.
D

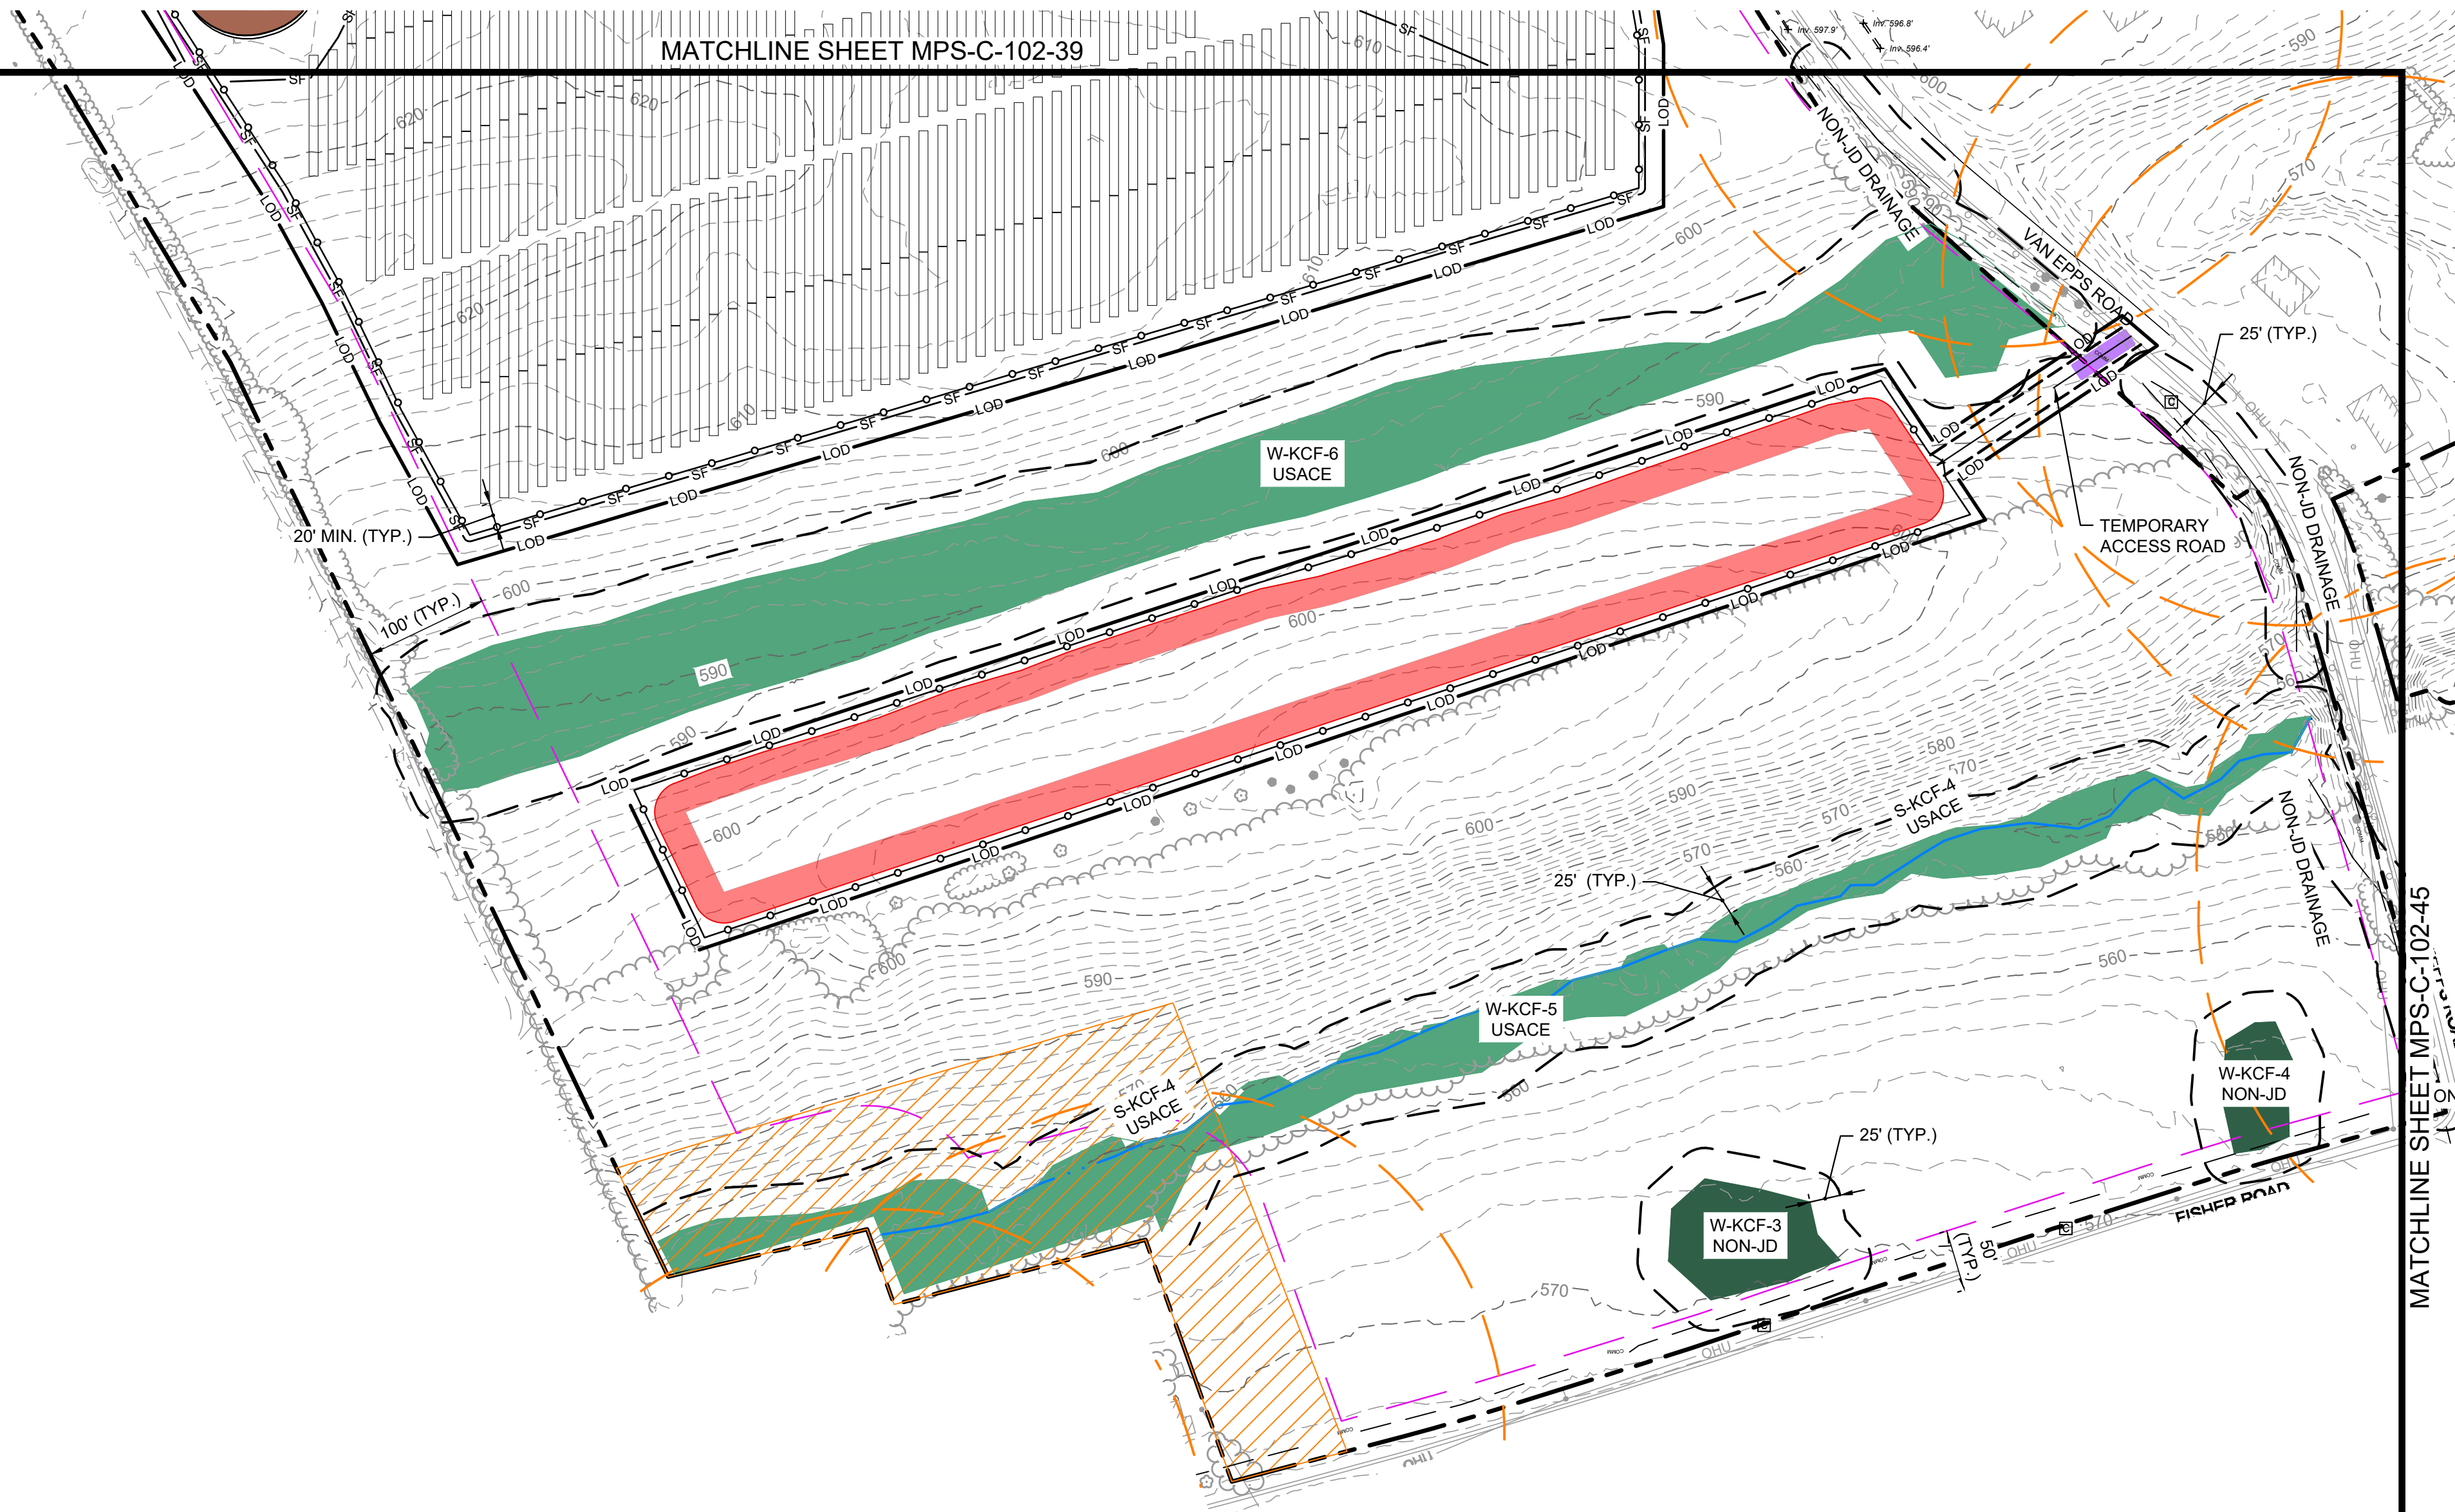

EXISTING

PROPOSED

PROPERTY BOUNDARY

94C SETBACK

NATURAL RESOURCE BUFFER

RESIDENCE BUFFER

LIMIT OF DISTURBANCE

SILT FENCE

OVERHEAD UTILITY

CHAIN LINK FENCE

SECURITY FENCE

BASELINE

GRAVEL ACCESS ROAD

STABILIZED PERVIOUS ACCESS ROAD

STABILIZED CONSTRUCTION ENTRANCE

VEGETATED FILTER STRIP

REVEGETATED AREA

PV ARRAY

INVERTER / TRANSFORMER SKID

MEDIUM VOLTAGE ROUTE

MINOR CONTOUR

MAJOR CONTOUR

TREE LINE

SHRUB LINE

STREAM (USACE)

STREAM (NYDEC)

NON-JD DRAINAGE

WETLAND (USACE)

WETLAND (NYDEC)

WETLAND (ISOLATED)

SURFACE WATER (USACE)

SURFACE WATER (NYDEC)

PANEL EXCLUSION AREA

LAYDOWN AREA

BUILDING

STONE WALL

UTILITY POLE

CULVERT

PAVED ROAD

DRIVEWAY

LEVEL SPREADER

FLOW DIFFUSER

EMERGENCY SPILLWAY

OUTLET CONTROL STRUCTURE

BORE PIT LOCATION

DIVERSION BERM

INFILTRATION BASIN

LOD

SF

OHU

STABILIZED PERVIOUS ACCESS ROAD

STABILIZED CONSTRUCTION ENTRANCE

VEGETATED FILTER STRIP

REVEGETATED AREA

PV ARRAY

INVERTER / TRANSFORMER SKID

MEDIUM VOLTAGE ROUTE

MINOR CONTOUR

MAJOR CONTOUR

TREE LINE

SHRUB LINE

STREAM (USACE)

STREAM (NYDEC)

NON-JD DRAINAGE

WETLAND (USACE)

WETLAND (NYDEC)

WETLAND (ISOLATED)

SURFACE WATER (USACE)

SURFACE WATER (NYDEC)

PANEL EXCLUSION AREA

LAYDOWN AREA

BUILDING

STONE WALL

UTILITY POLE

CULVERT

PAVED ROAD

DRIVEWAY

LEVEL SPREADER

FLOW DIFFUSER

EMERGENCY SPILLWAY

OUTLET CONTROL STRUCTURE

BORE PIT LOCATION

DIVERSION BERM

INFILTRATION BASIN

PRELIMINARY
NOT FOR CONSTRUCTION

REFERENCE ITEMS		REV	DESCRIPTION	DATE	DES	CHK	APP
		D	RE-ISSUED FOR 94-C DEFICIENCY SUPPLEMENT	07/25/2024	CMW	PMM	PMM
		C	REVISED PER ORES REVIEW COMMENTS	06/28/2024	CMW	PMM	PMM
		B	ISSUED FOR 94-C DEFICIENCY SUPPLEMENT	05/31/2024	CMW	PMM	PMM
		A	ISSUED FOR 94-C	01/15/2024	CMW	PMM	PMM

TRC

249 Western Avenue
Augusta, ME 04330

PROJECT NO: 443269

STATE OF NEW YORK
PITRICK M. MARTIN
100151
REGISTERED PROFESSIONAL ENGINEER

7/25/2024

CMW
DESIGNED

CMW
DRAWN

PMM
CHECKED

APPROVED

REVIEW 1

REVIEW 2

MILL POINT SOLAR I PROJECT
CONNECTGEN MONTGOMERY COUNTY LLC
SITE AND GRADING PLAN

GLEN

NEW YORK


01/15/2024
DATE

1" = 100'
SCALE



TRC

MPS-C-102-44

REV.
D

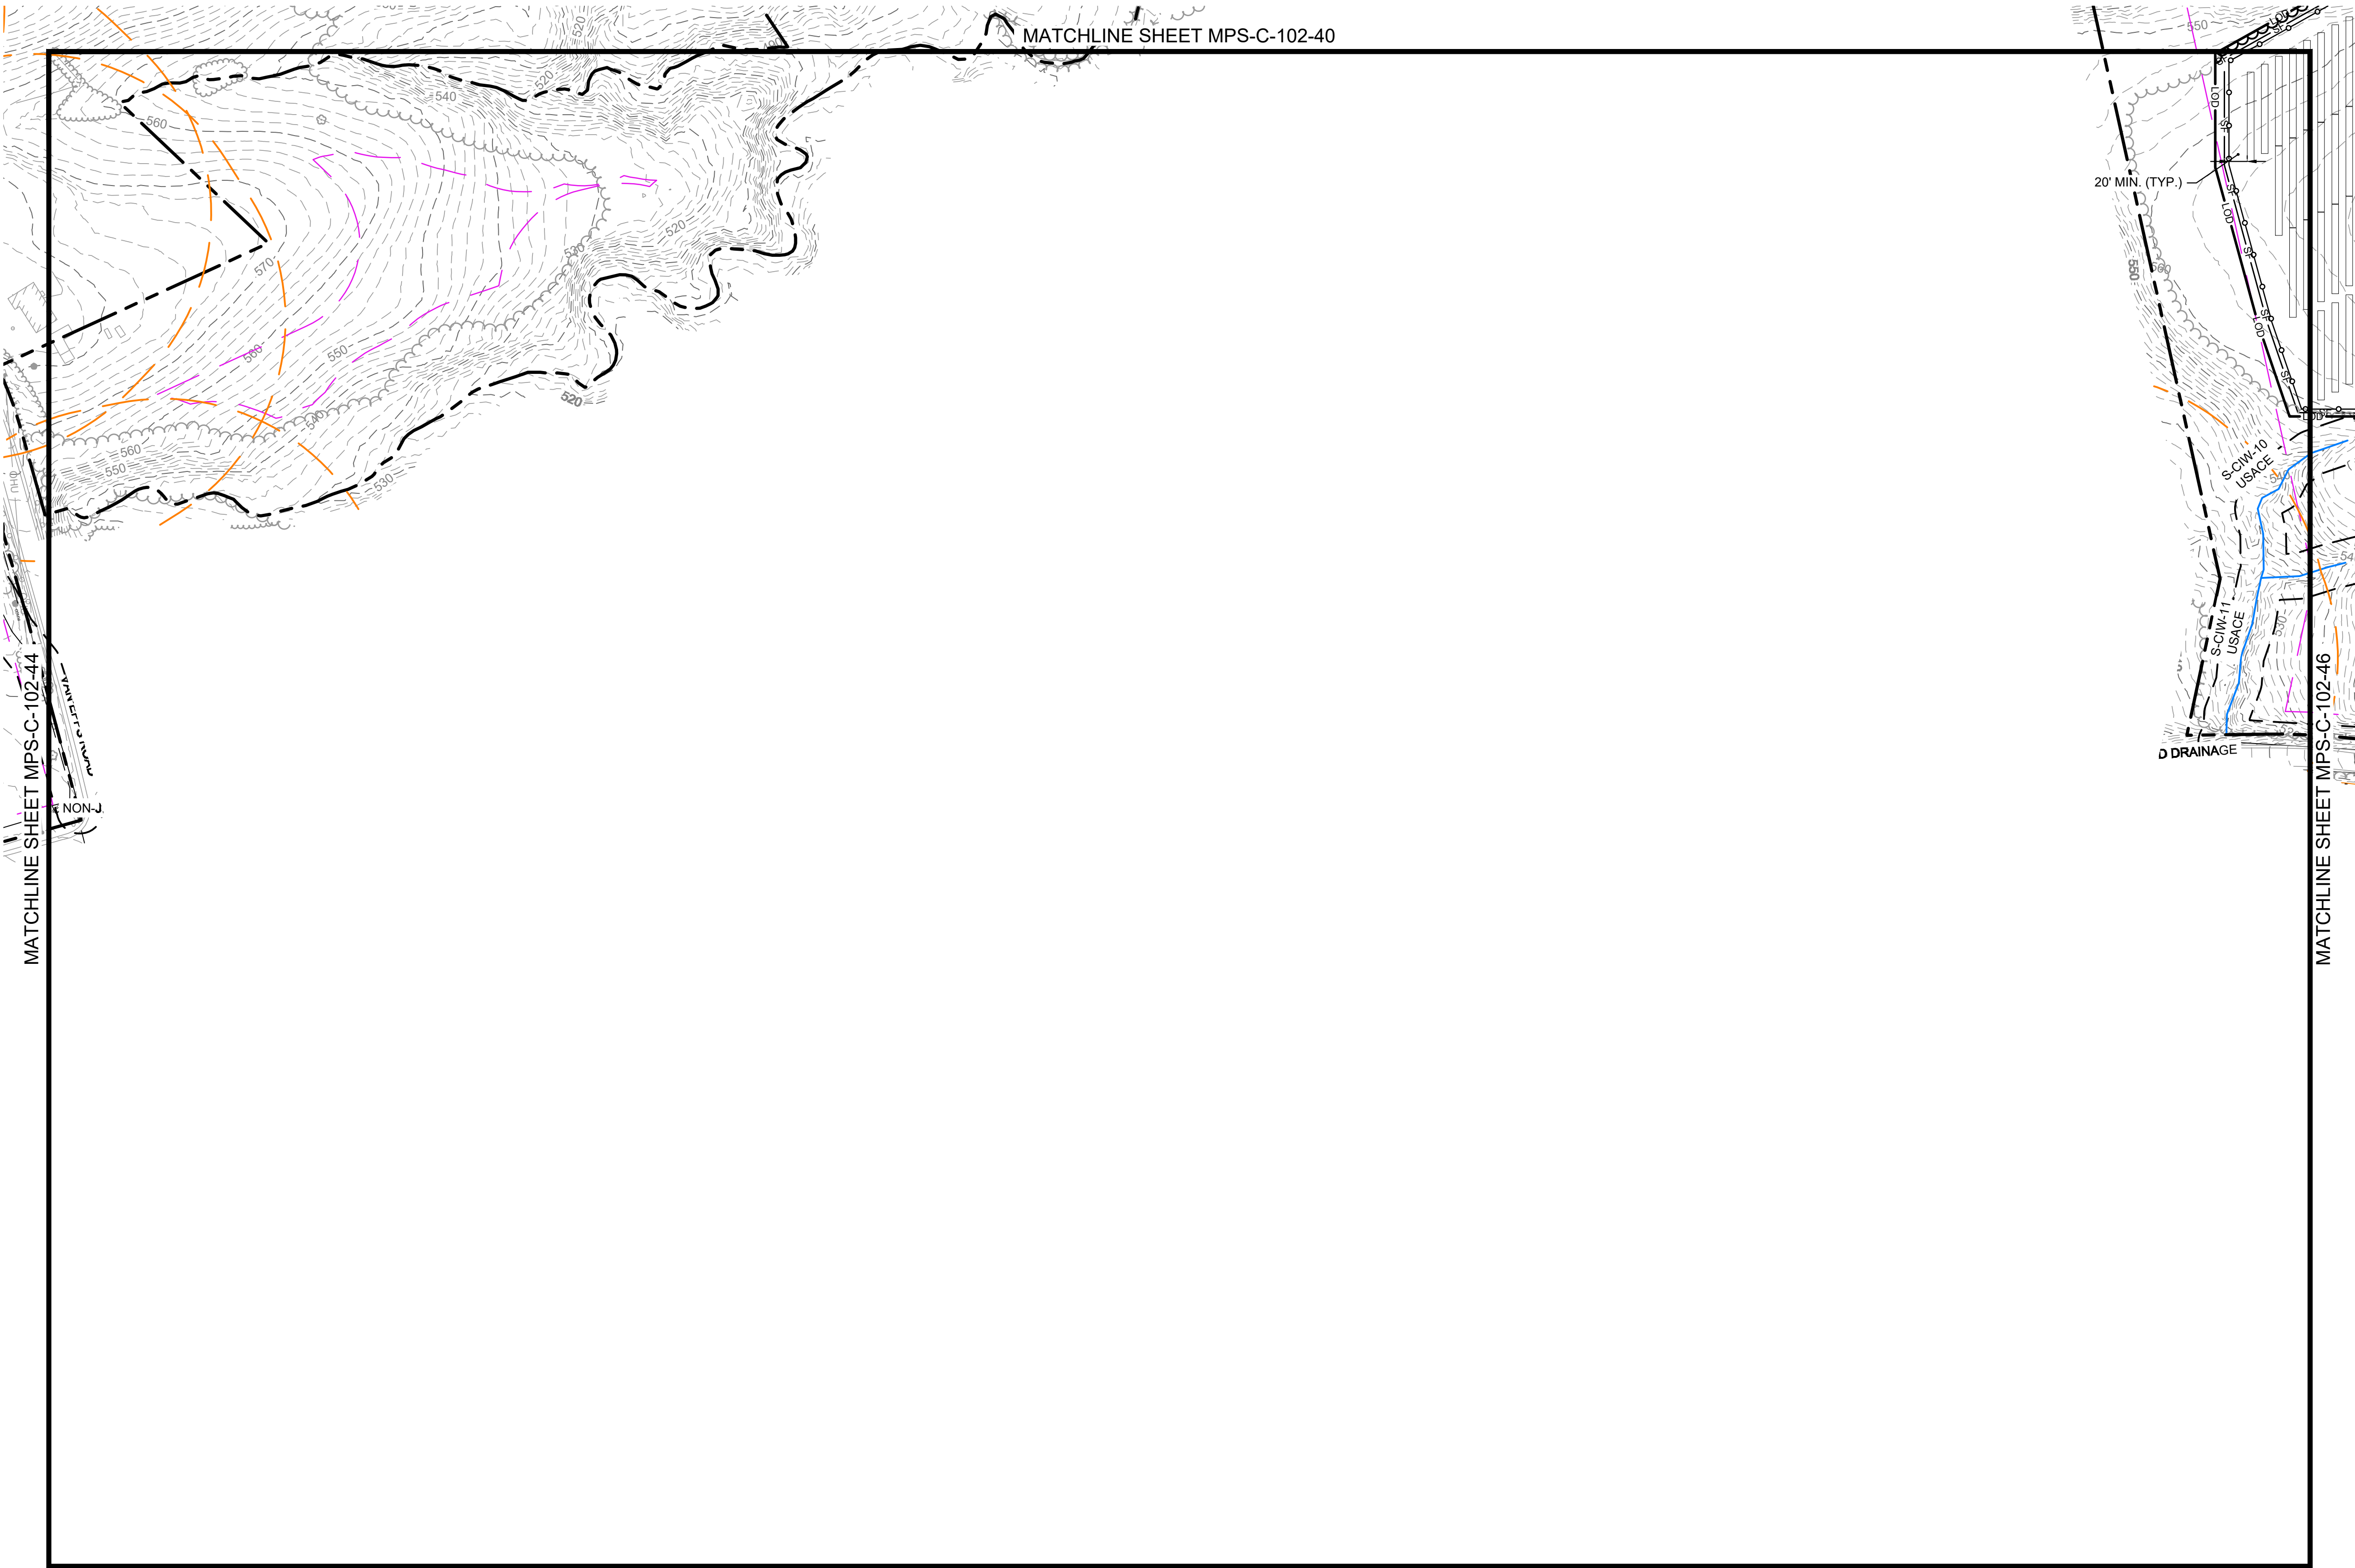

LEGEND	
EXISTING	PROPOSED
PROPERTY BOUNDARY	LOD
94C SETBACK	SF
NATURAL RESOURCE BUFFER	OHU
RESIDENCE BUFFER	SECURITY FENCE
LIMIT OF DISTURBANCE	BASELINE
SILT FENCE	GRAVEL ACCESS ROAD
OVERHEAD UTILITY	STABILIZED PERVIOUS ACCESS ROAD
CHAIN LINK FENCE	STABILIZED CONSTRUCTION ENTRANCE
SECURITY FENCE	VEGETATED FILTER STRIP
BASELINE	REVEGETATED AREA
GRAVEL ACCESS ROAD	PV ARRAY
STABILIZED PERVIOUS ACCESS ROAD	INVERTER / TRANSFORMER SKID
STABILIZED CONSTRUCTION ENTRANCE	MEDIUM VOLTAGE ROUTE
VEGETATED FILTER STRIP	MINOR CONTOUR
REVEGETATED AREA	MAJOR CONTOUR
PV ARRAY	TREE LINE
INVERTER / TRANSFORMER SKID	SHRUB LINE
MEDIUM VOLTAGE ROUTE	STREAM (USACE)
MINOR CONTOUR	STREAM (NYDEC)
MAJOR CONTOUR	NON-JD DRAINAGE
TREE LINE	WETLAND (USACE)
SHRUB LINE	WETLAND (NYDEC)
STREAM (USACE)	WETLAND (ISOLATED)
STREAM (NYDEC)	SURFACE WATER (USACE)
NON-JD DRAINAGE	SURFACE WATER (NYDEC)
WETLAND (USACE)	PANEL EXCLUSION AREA
WETLAND (NYDEC)	LAYDOWN AREA
WETLAND (ISOLATED)	BUILDING
SURFACE WATER (USACE)	STONE WALL
SURFACE WATER (NYDEC)	UTILITY POLE
PANEL EXCLUSION AREA	CULVERT
LAYDOWN AREA	PAVED ROAD
BUILDING	DRIVEWAY
STONE WALL	LEVEL SPREADER
UTILITY POLE	FLOW DIFFUSER
CULVERT	EMERGENCY SPILLWAY
PAVED ROAD	OUTLET CONTROL STRUCTURE
DRIVEWAY	BORE PIT LOCATION
LEVEL SPREADER	DIVERSION BERM
FLOW DIFFUSER	INFILTRATION BASIN
EMERGENCY SPILLWAY	
OUTLET CONTROL STRUCTURE	
BORE PIT LOCATION	
DIVERSION BERM	
INFILTRATION BASIN	

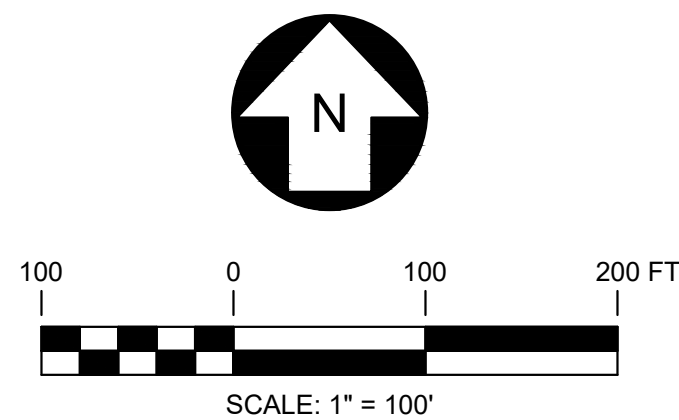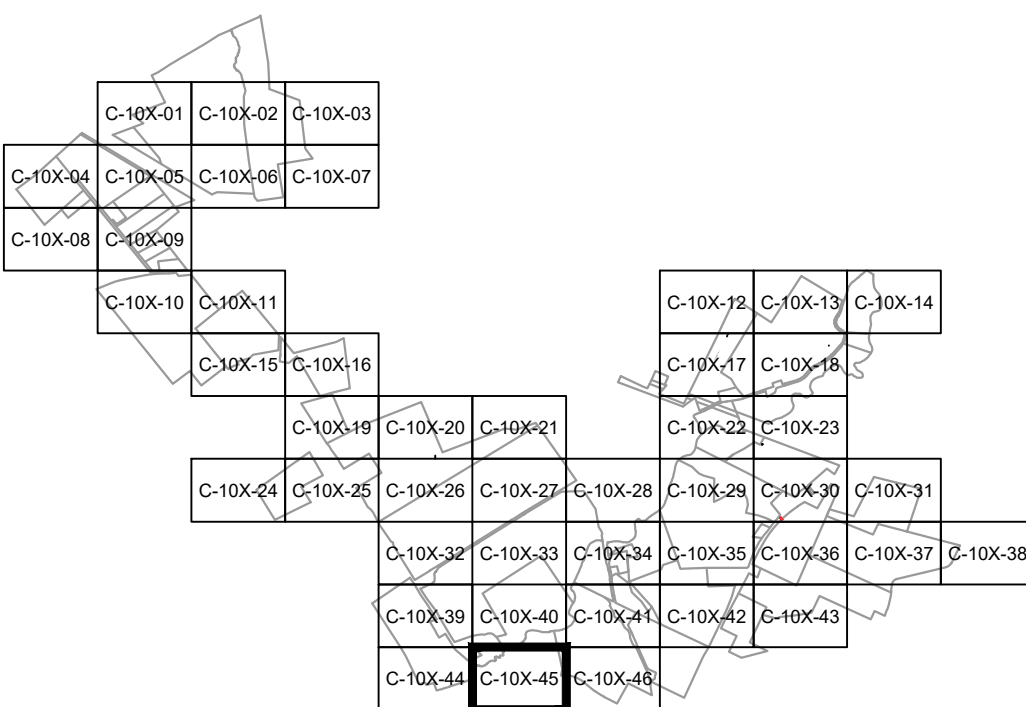

PRELIMINARY
NOT FOR CONSTRUCTION

REFERENCE ITEMS		REV	DESCRIPTION	DATE	DES	CHK	APP
		D	RE-ISSUED FOR 94-C DEFICIENCY SUPPLEMENT	07/25/2024	CMW	PMM	PMM
		C	REVISED PER ORES REVIEW COMMENTS	06/28/2024	CMW	PMM	PMM
		B	ISSUED FOR 94-C DEFICIENCY SUPPLEMENT	05/31/2024	CMW	PMM	PMM
		A	ISSUED FOR 94-C	01/15/2024	CMW	PMM	PMM



249 Western Avenue
Augusta, ME 04330

PROJECT NO: 443269



CMW DESIGNED
CMW DRAWN
PMM CHECKED
APPROVED
REVIEW 1
REVIEW 2

MILL POINT SOLAR I PROJECT
CONNECTGEN MONTGOMERY COUNTY LLC
SITE AND GRADING PLAN

GLEN


NEW YORK

01/15/2024
DATE
1" = 100'
SCALE





MPS-C-102-45

REV.
D

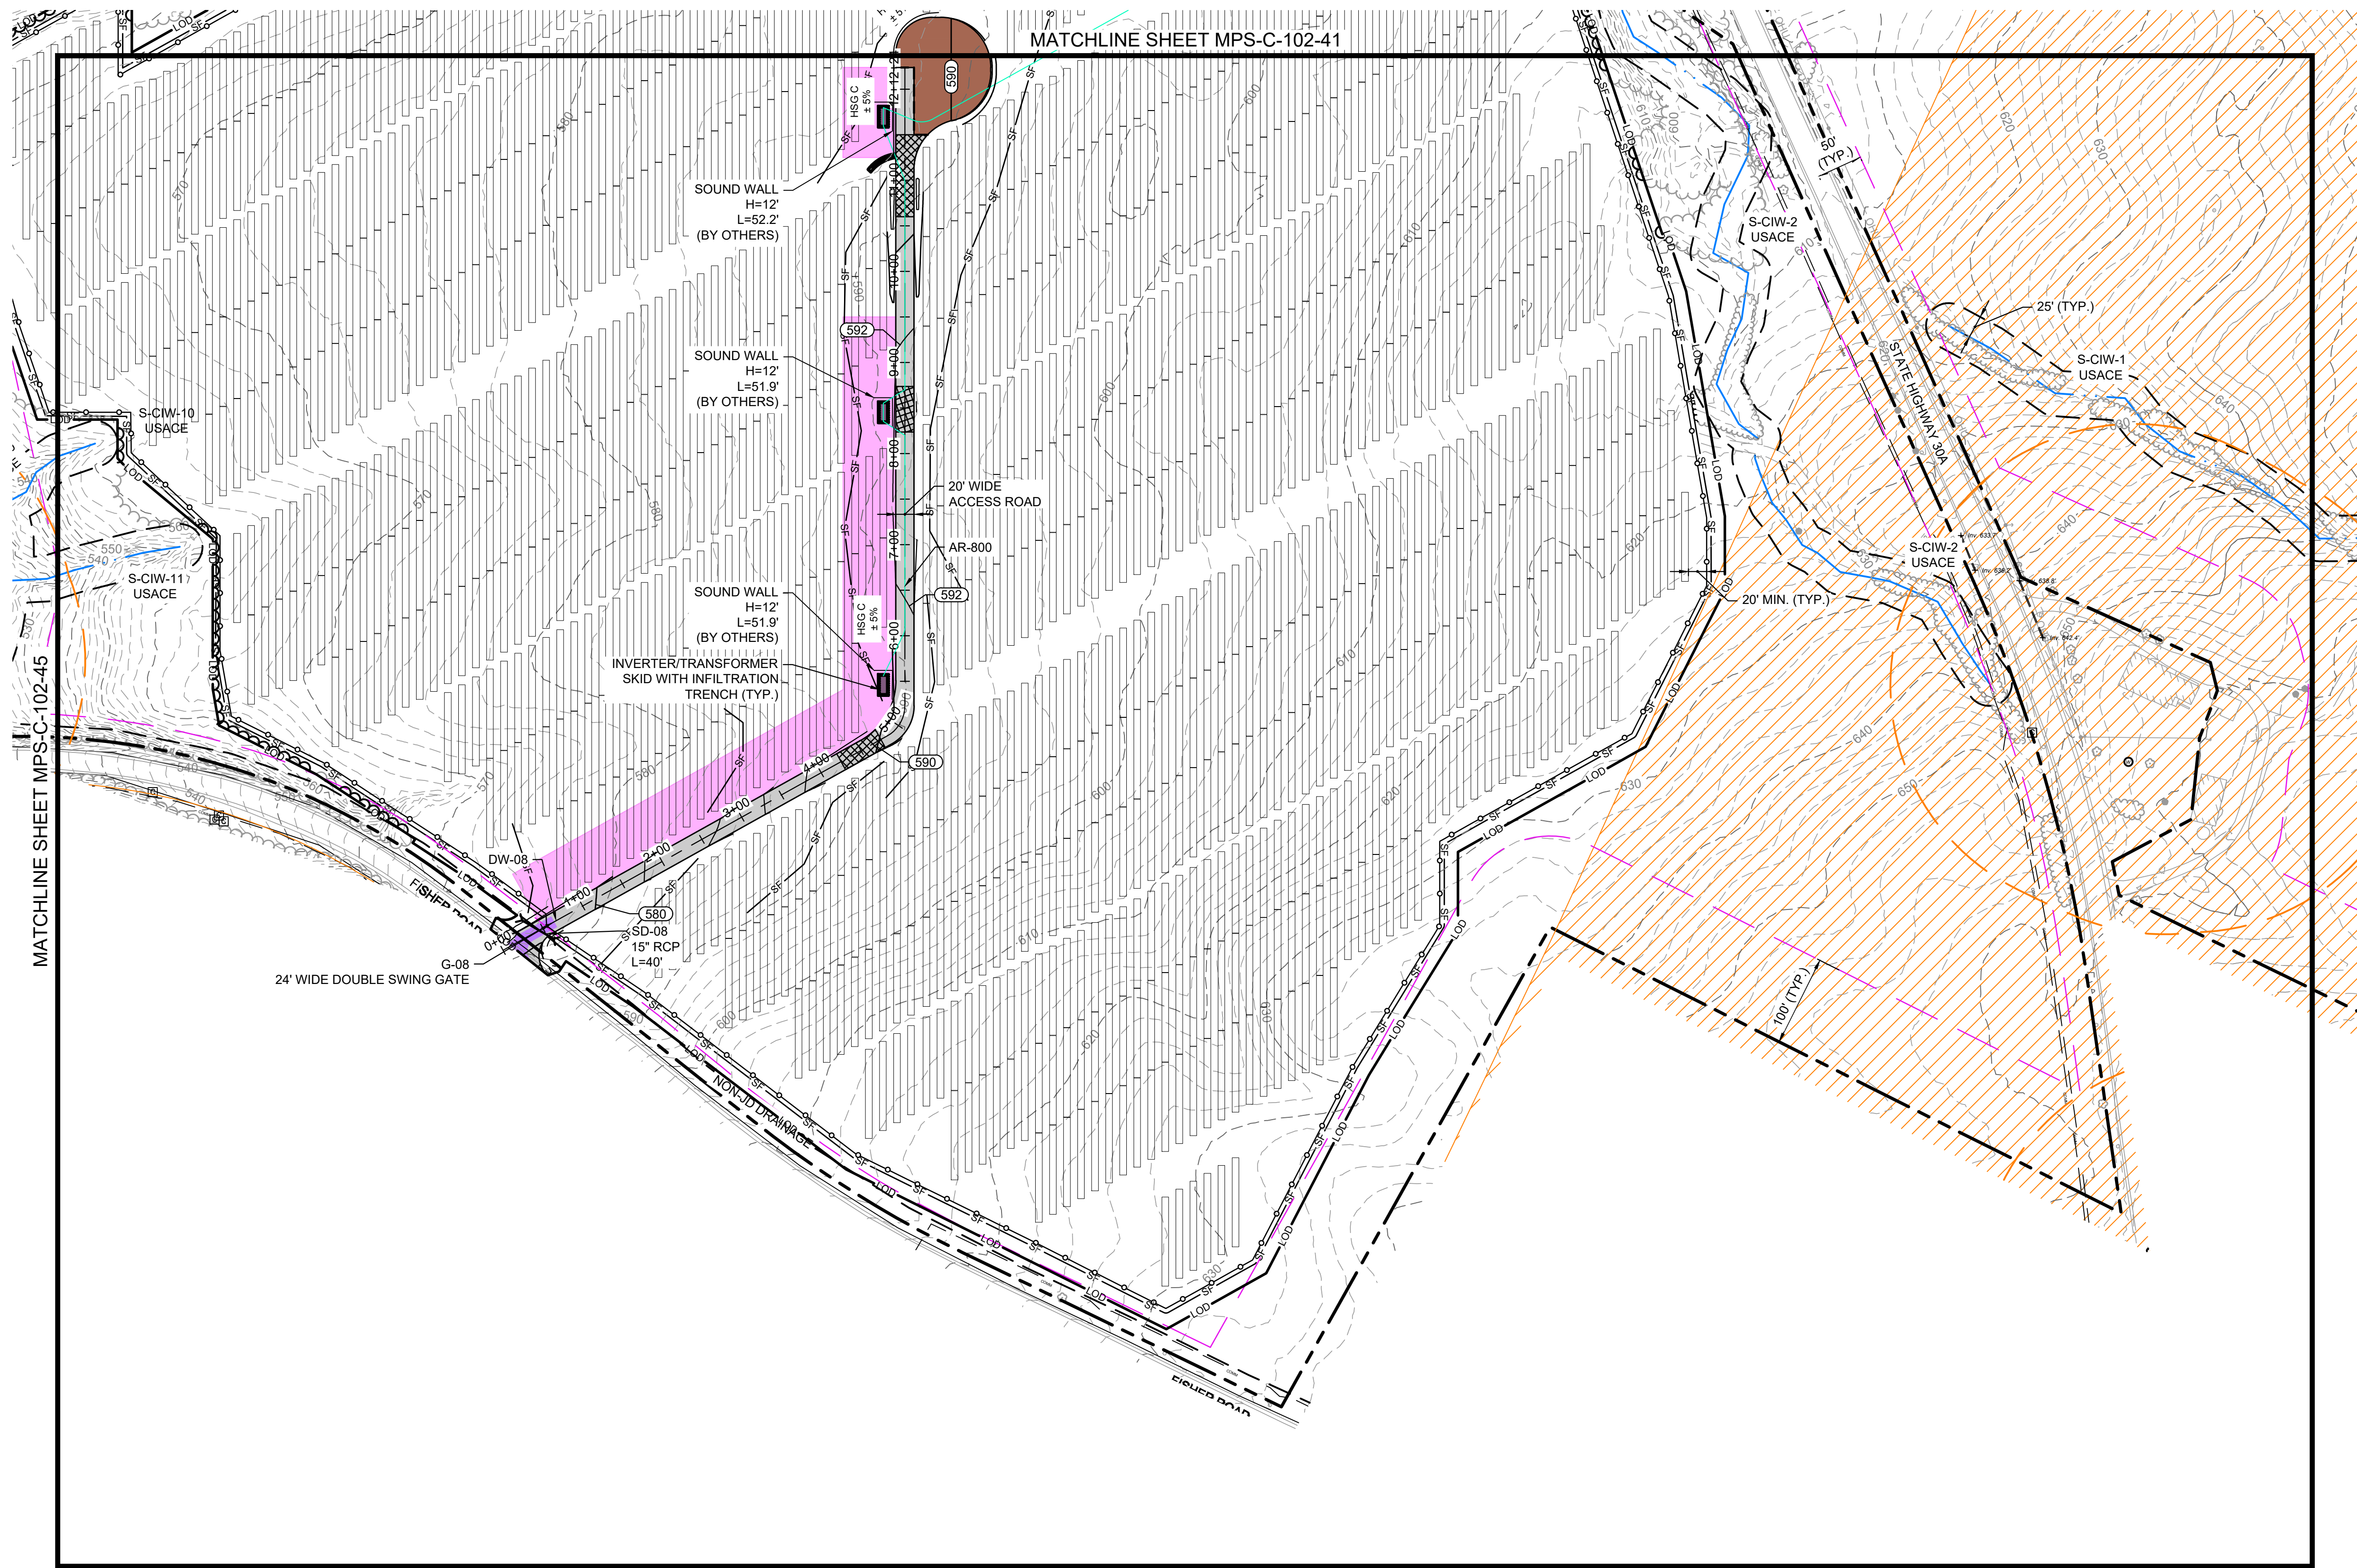

LEGEND

EXISTING	PROPOSED
--- PROPERTY BOUNDARY	--- LOD
--- 94C SETBACK	--- SF
--- NATURAL RESOURCE BUFFER	--- OHU
--- RESIDENCE BUFFER	--- SECURITY FENCE
--- LIMIT OF DISTURBANCE	--- BASELINE
--- SILT FENCE	--- GRAVEL ACCESS ROAD
--- OVERHEAD UTILITY	--- STABILIZED PVIOUS ACCESS ROAD
--- CHAIN LINK FENCE	--- STABILIZED CONSTRUCTION ENTRANCE
--- SECURITY FENCE	--- VEGETATED FILTER STRIP
--- BASELINE	--- REVEGETATED AREA
--- GRAVEL ACCESS ROAD	--- PV ARRAY
--- STABILIZED PVIOUS ACCESS ROAD	--- INVERTER / TRANSFORMER SKID
--- STABILIZED CONSTRUCTION ENTRANCE	--- MEDIUM VOLTAGE ROUTE
--- VEGETATED FILTER STRIP	--- MINOR CONTOUR
--- REVEGETATED AREA	--- MAJOR CONTOUR
--- PV ARRAY	--- TREE LINE
--- INVERTER / TRANSFORMER SKID	--- SHRUB LINE
--- MEDIUM VOLTAGE ROUTE	--- STREAM (USACE)
--- MINOR CONTOUR	--- STREAM (NYDEC)
--- MAJOR CONTOUR	--- NON-JD DRAINAGE
--- TREE LINE	--- WETLAND (USACE)
--- SHRUB LINE	--- WETLAND (NYDEC)
--- STREAM (USACE)	--- WETLAND (ISOLATED)
--- STREAM (NYDEC)	--- SURFACE WATER (USACE)
--- NON-JD DRAINAGE	--- SURFACE WATER (NYDEC)
--- WETLAND (USACE)	--- PANEL EXCLUSION AREA
--- WETLAND (NYDEC)	--- LAYDOWN AREA
--- WETLAND (ISOLATED)	--- BUILDING
--- SURFACE WATER (USACE)	--- STONE WALL
--- SURFACE WATER (NYDEC)	--- UTILITY POLE
--- PANEL EXCLUSION AREA	--- CULVERT
--- LAYDOWN AREA	--- PAVED ROAD
--- BUILDING	--- DRIVEWAY
--- STONE WALL	--- LEVEL SPREADER
--- UTILITY POLE	--- FLOW DIFFUSER
--- CULVERT	--- EMERGENCY SPILLWAY
--- PAVED ROAD	--- OUTLET CONTROL STRUCTURE
--- DRIVEWAY	--- BORE PIT LOCATION
--- LEVEL SPREADER	--- DIVERSION BERM
--- FLOW DIFFUSER	--- INFILTRATION BASIN
--- EMERGENCY SPILLWAY	
--- OUTLET CONTROL STRUCTURE	
--- BORE PIT LOCATION	
--- DIVERSION BERM	
--- INFILTRATION BASIN	

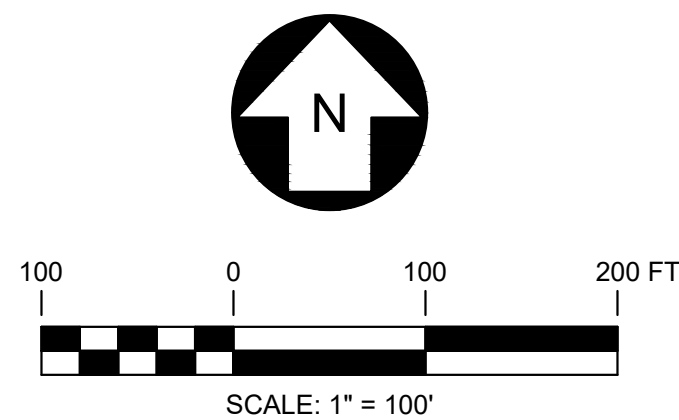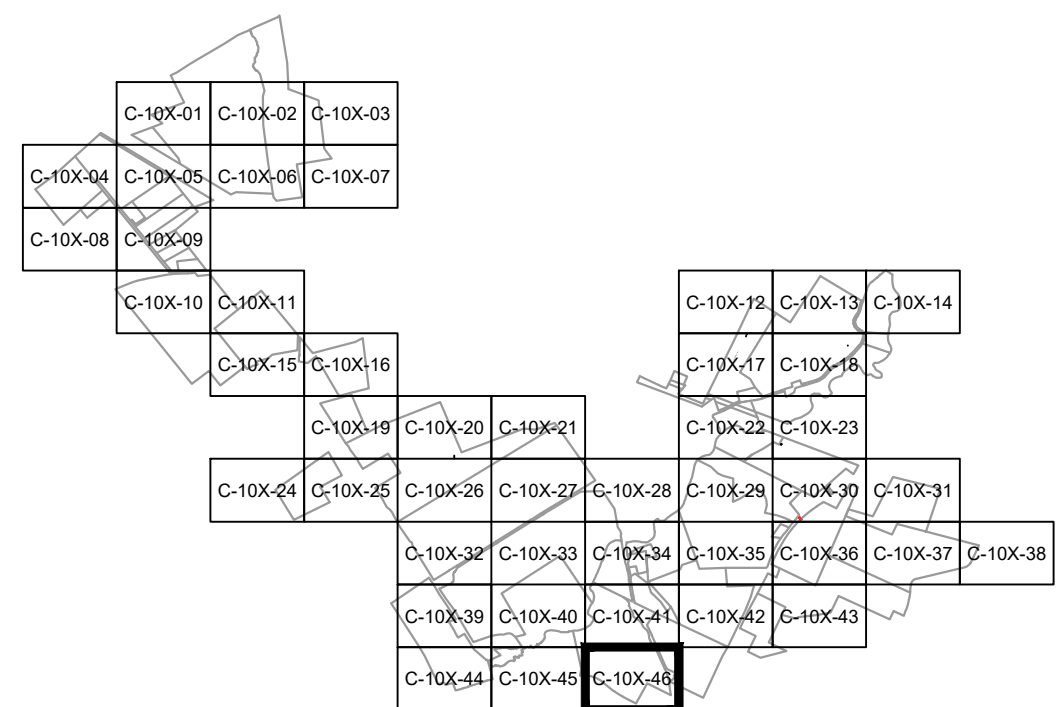

PRELIMINARY
NOT FOR CONSTRUCTION

REFERENCE ITEMS		REV	DESCRIPTION	DATE	DES	CHK	APP
		D	RE-ISSUED FOR 94-C DEFICIENCY SUPPLEMENT	07/25/2024	CMW	PMM	PMM
		C	REVISED PER ORES REVIEW COMMENTS	06/28/2024	CMW	PMM	PMM
		B	ISSUED FOR 94-C DEFICIENCY SUPPLEMENT	05/31/2024	CMW	PMM	PMM
		A	ISSUED FOR 94-C	01/15/2024	CMW	PMM	PMM



249 Western Avenue
Augusta, ME 04330

PROJECT NO: 443269



CMW DESIGNED
CMW DRAWN
PMM CHECKED
APPROVED
REVIEW 1
REVIEW 2

MILL POINT SOLAR I PROJECT
CONNECTGEN MONTGOMERY COUNTY LLC
SITE AND GRADING PLAN

GLEN

NEW YORK

01/15/2024
DATE
1" = 100'
SCALE



MPS-C-102-46

REV.
D