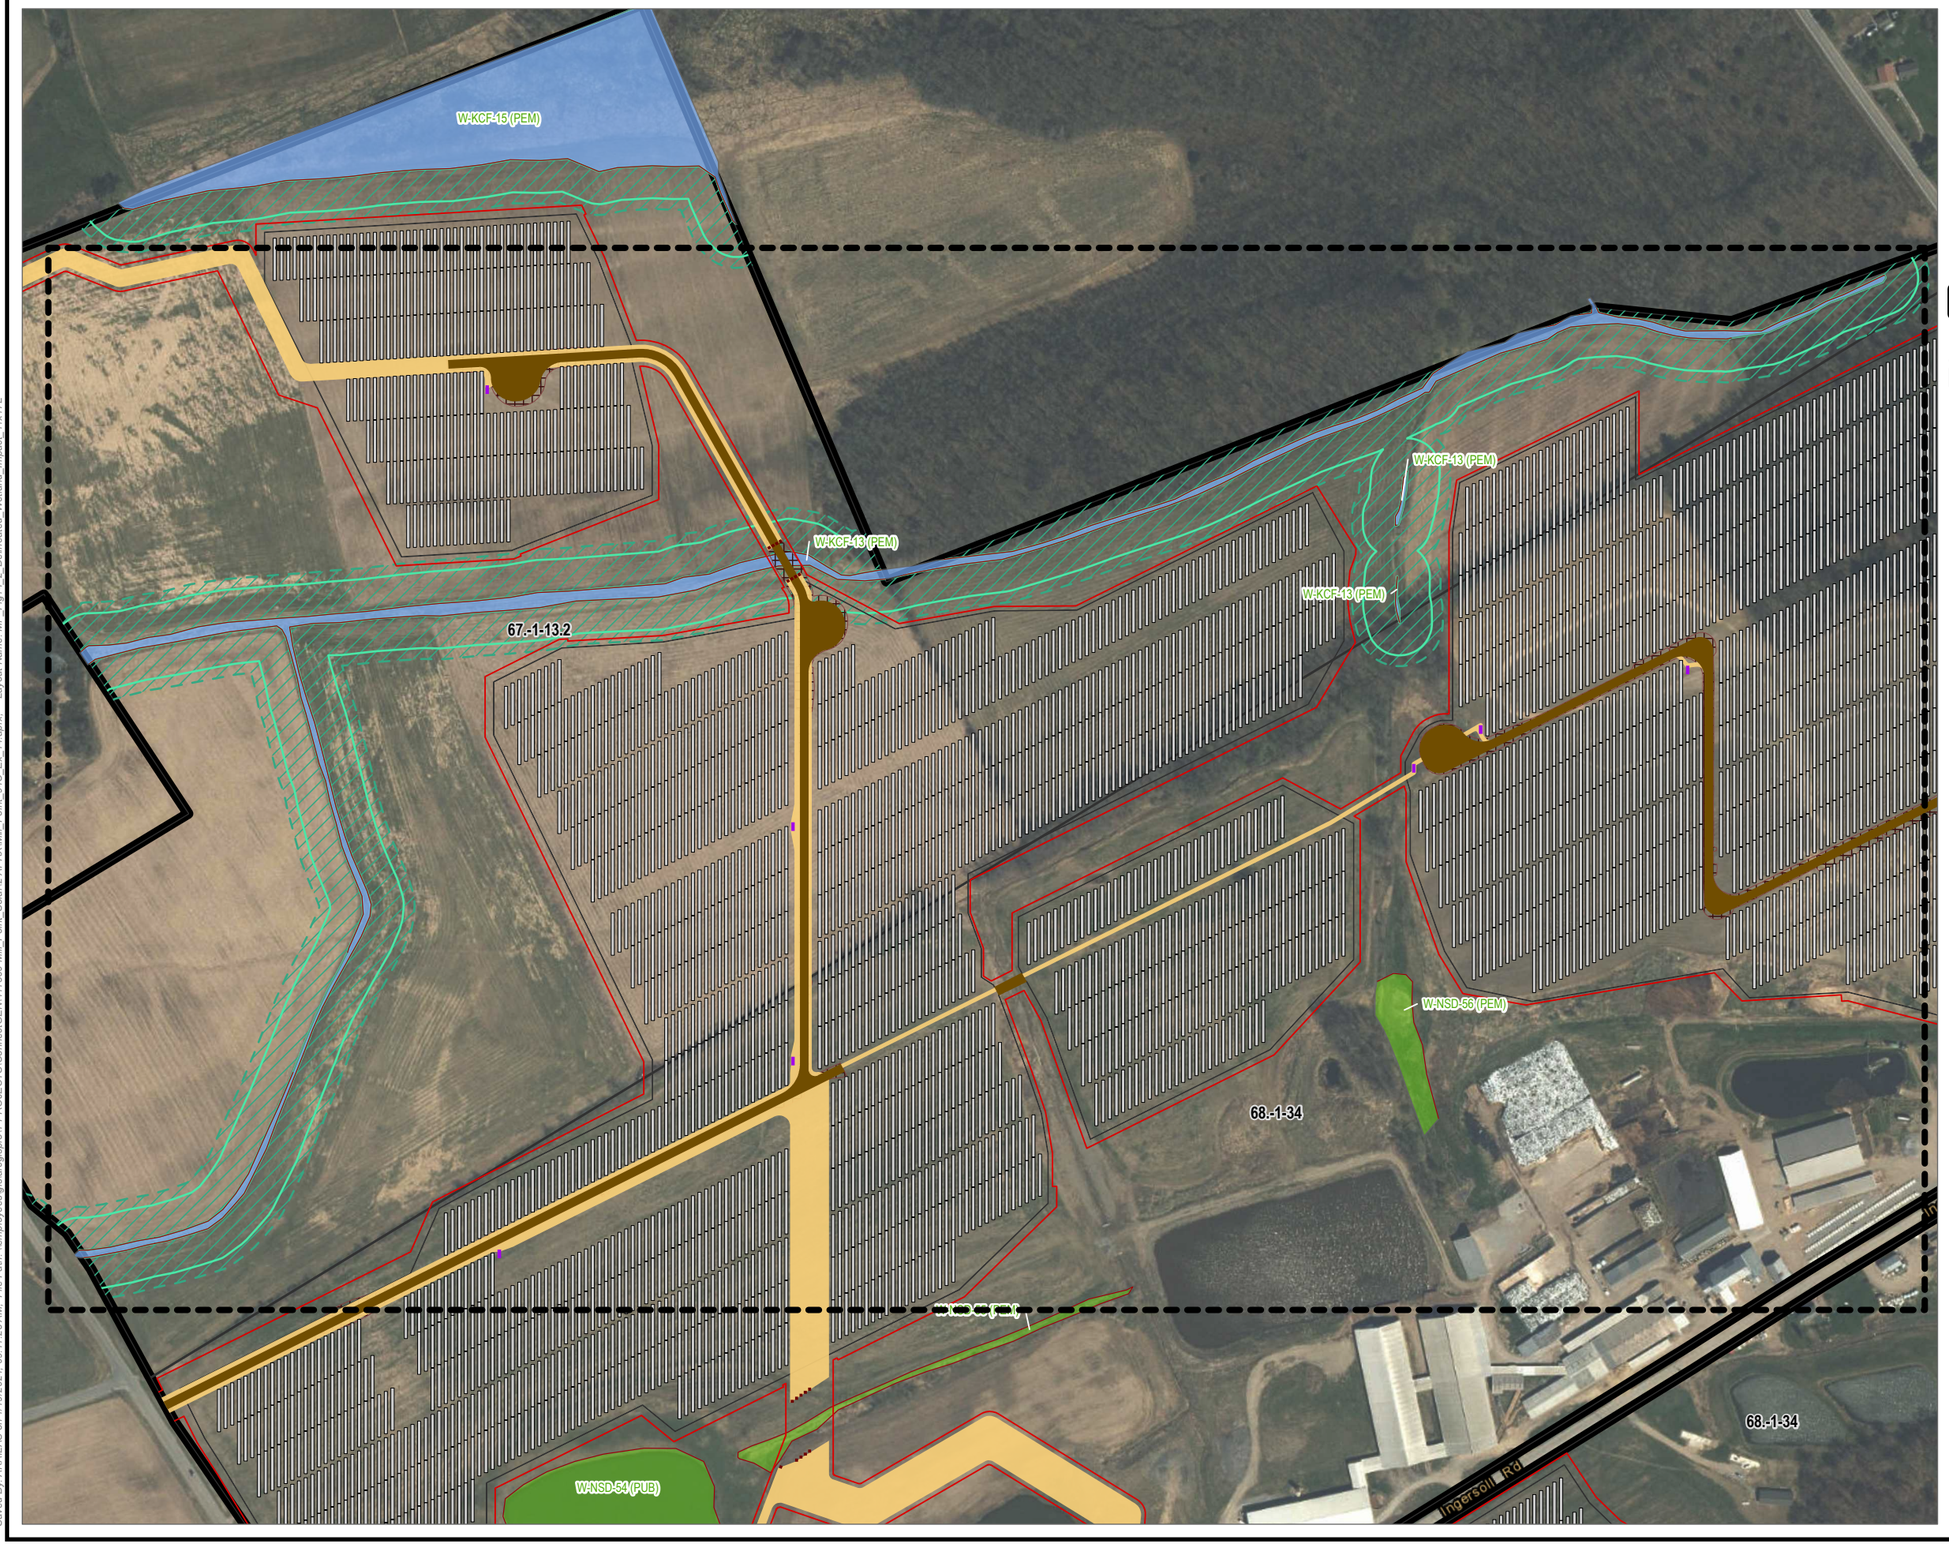

DELINEATED WETLAND BOUNDARY LINE

DELINEATED WETLAND - JURISDICTIONAL STATUS

- USACE/STATE
- USACE
- NON-JURISDICTIONAL
- 75 FT ADJACENT AREA
- 100 FT ADJACENT AREA
- FACILITY SITE PARCELS
- FACILITY SITE
- VILLAGE BOUNDARY
- TOWN BOUNDARY

FACILITY COMPONENT

- ACCESS ROADS
- ARRAY PANELS
- SUBSTATION
- COLLECTION TRENCH
- FENCE LINE 1FT
- GRADING LIMITS
- HDD BORE PITS
- INVERTERS
- LAYDOWN AREA
- POI SWITCHYARD
- POLES
- LIMIT OF DISTURBANCE

BASE MAP:
ESRI WORLD IMAGERY BASEMAP - 3/30/2022.
DATA SOURCES:
ESRI, USGS, NYSGIS, MONTGOMERY COUNTY, TOWN OF GLEN, TRC.

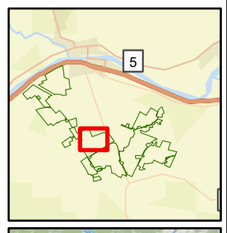

1:4,200
1" = 350'
0 175 350 FEET

PROJECT: **CONNECTGEN MONTGOMERY COUNTY LLC**
MILL POINT SOLAR I
TOWN OF GLEN, MONTGOMERY COUNTY, NY

TITLE:
WETLAND W-KCF-13 PROPOSED IMPACTS

DRAWN BY:	A. KAILAS	PROJ. NO.:	411360.1000.0000
CHECKED BY:	C. PEARCE		**FIGURE 14-2**
APPROVED BY:	T. KONDAK		
DATE:	JANUARY 2024		

TRC
3 CORPORATE DRIVE
SUITE 202
CLIFTON PARK, NY 12065
PHONE: 518.348.1190

FILE: Mill_Point_94C_Ex_14.aprx

Coordinate System: NAD 1983 StatePlane New York East FIPS 3101 Feet; Map Rotation: 0
Stored By: AKAILAS on 1/19/2024 - 09:17:29 AM; File Path: \\emnyosvsstripdesignpro1\PROJECTS\Connect\GEM\411360-Mill_Point_Solar\3-APRX\Mill_Point_94C_Ex_14.aprx; Layout Name: MP_Fig14_2_Delineated_Wetland_Impact_11x17L