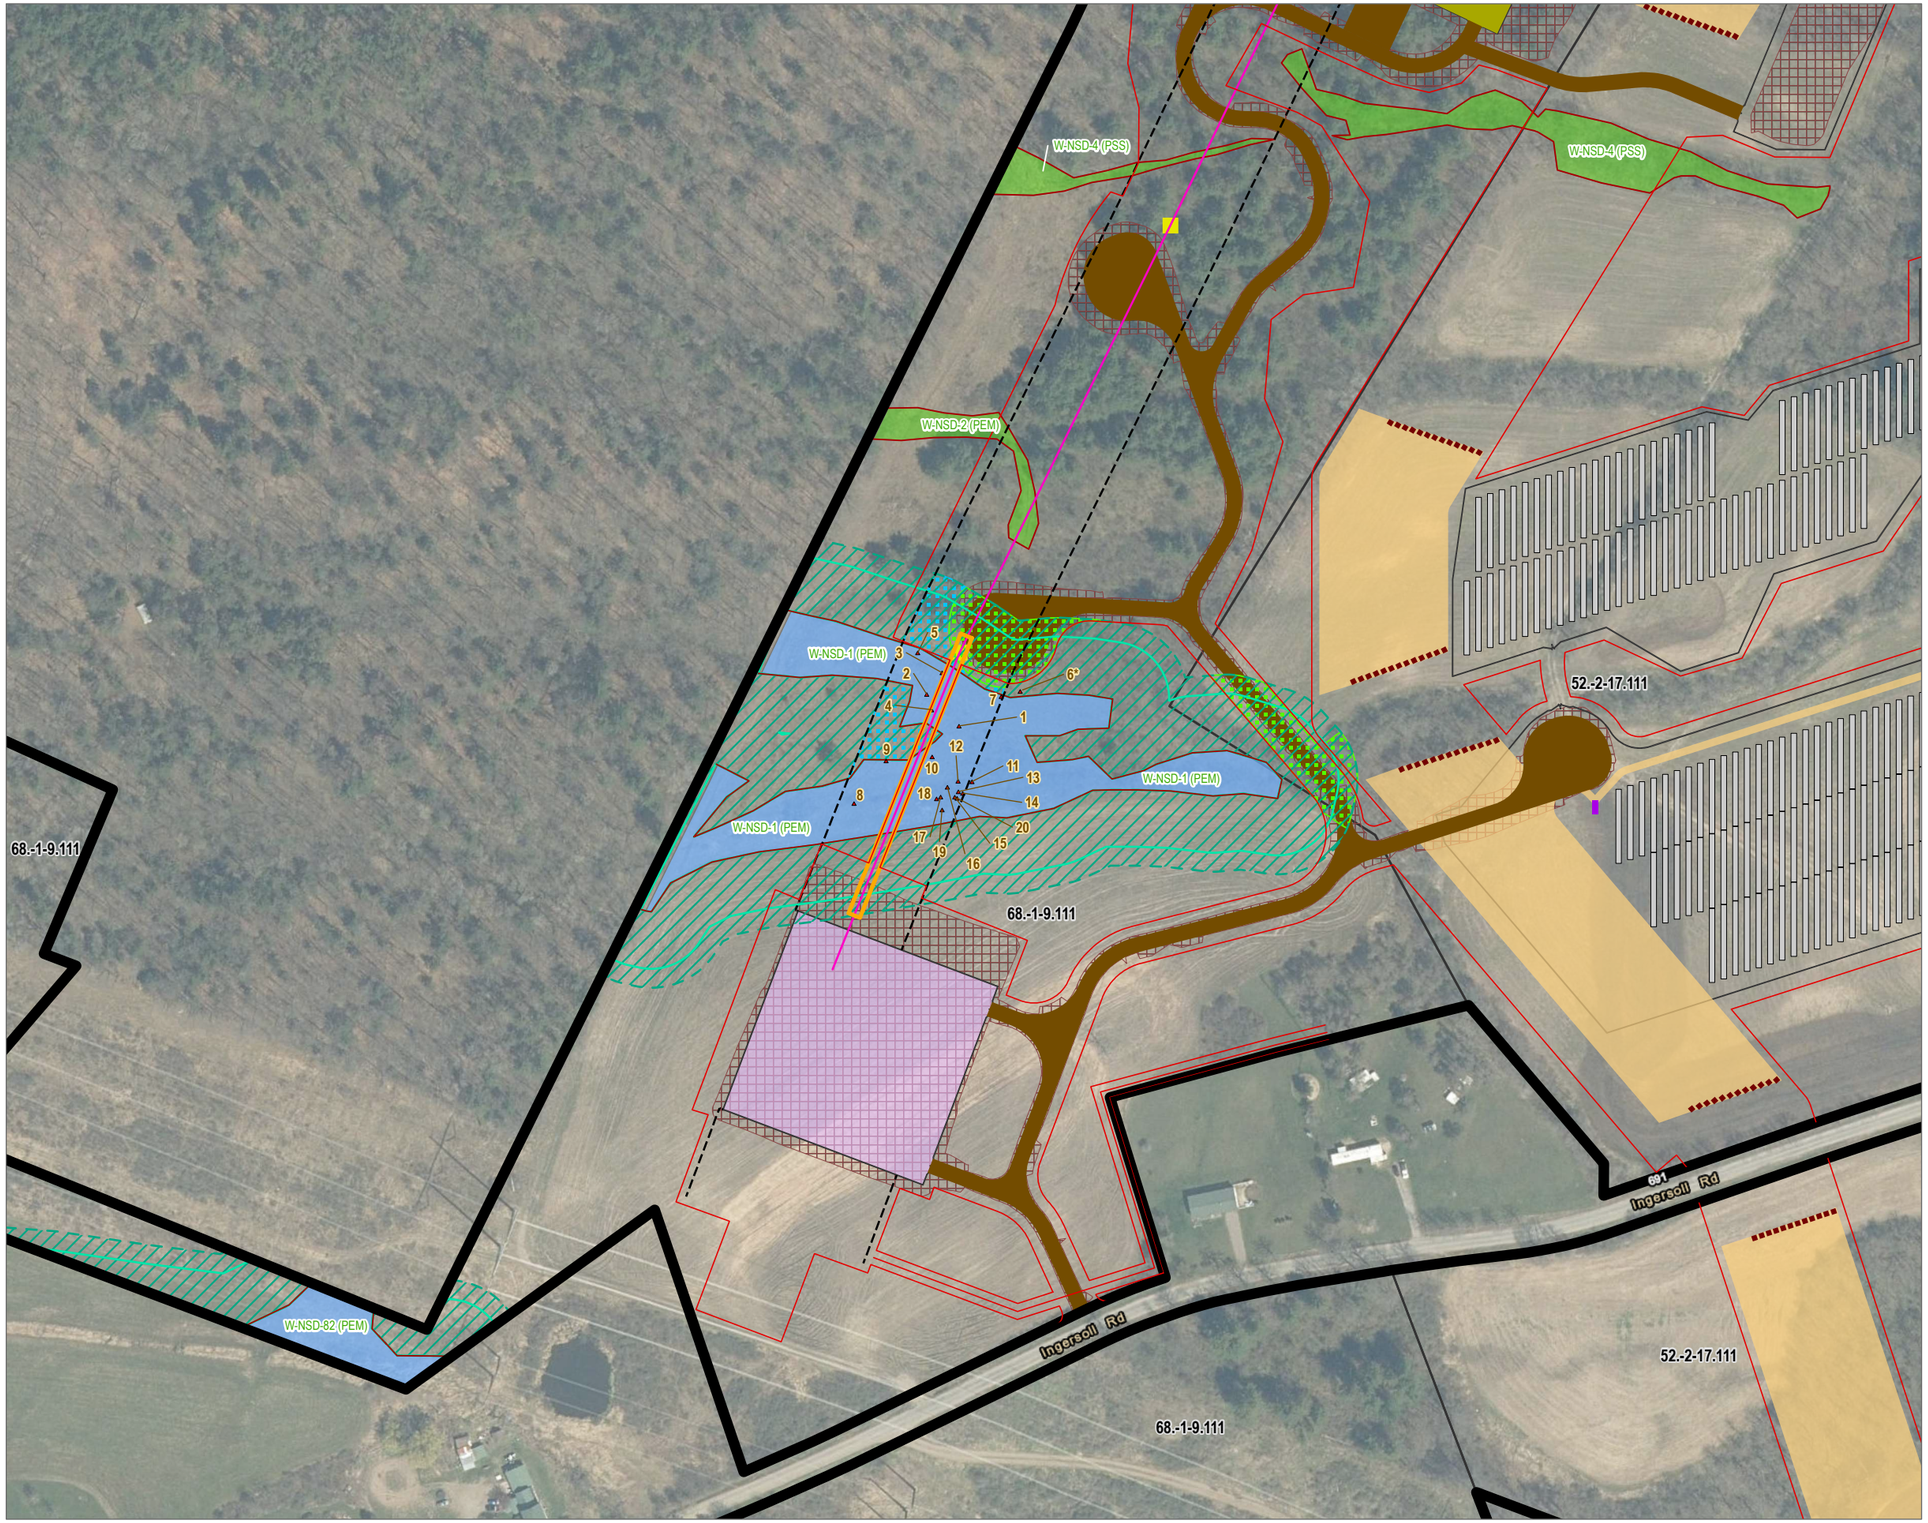

PROPOSED SELECTIVE TREE CUTTING LOCATIONS *

GENERATION TIE LINE

LIMIT OF DISTURBANCE

ROW BOUNDARY

TEMPORARY IMPACT: MATTING

DELINEATED WETLAND BOUNDARY LINE

DELINEATED WETLAND - JURISDICTIONAL STATUS

- USACE/STATE
- USACE
- NON-JURISDICTIONAL
- 75 FT ADJACENT AREA
- 100 FT ADJACENT AREA
- FACILITY SITE PARCELS

TREE CLEARING WITHIN 100 FT ADJACENT AREA

- CLEARING AND GRUBBING
- CLEARING CUT ONLY

FACILITY COMPONENT

- ACCESS ROADS
- ARRAY PANELS
- SUBSTATION
- COLLECTION TRENCH
- FENCE LINE 1FT
- GRADING LIMITS
- HDD BORE PITS
- INVERTERS
- LAYDOWN AREA
- POI SWITCHYARD
- POLES
- FACILITY SITE

NOTE: THE LIMITS OF DISTURBANCE (LOD) WITHIN WETLAND W-NSD-01 INCLUDE THE EXTENT OF THE 150-FOOT GENERATION TIE LINE (LINE) RIGHT-OF-WAY (ROW) DUE TO THE APPLICANT REQUIRING ACCESS TO THE FULL ROW THROUGHOUT THE LIFE OF THE FACILITY. ACTUAL ACTIVITY AND ASSOCIATED DISTURBANCE IN THE WETLAND HAS BEEN MINIMIZED TO A 16-FOOT TIMBER MAT PROTECTIVE PATHWAY UNDERNEATH THE LINE FOR CONSTRUCTION ACTIVITIES WHICH WILL BE REMOVED AFTER INSTALLATION OF THE LINE. IN ADDITION, FOR ROW SAFETY PURPOSES, THE APPLICANT PROPOSES TO SELECTIVELY CUT 19 TREES WITHIN THE WETLAND UNDERNEATH THE ROW WHICH WILL BE CONDUCTED BY HAND AND WILL LEAVE STUMPS IN PLACE. THE ACTION OF SELECTIVELY CUTTING TREES WILL NOT CAUSE DISTURBANCE TO THE WETLAND.

* TREE NUMBER 6 IS OUTSIDE OF THE WETLAND AND THE RIGHT OF WAY (ROW)

BASE MAP: ESRI WORLD IMAGERY BASEMAP - 3/30/2022.

DATA SOURCES: ESRI, USGS, NYSGIS, MONTGOMERY COUNTY, TOWN OF GLEN, TRC.

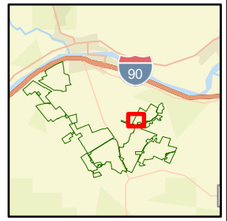

1:2,400
1" = 200'
0 100 200 FEET

PROJECT: **CONNECTGEN MONTGOMERY COUNTY LLC**
MILL POINT SOLAR I
TOWN OF GLEN, MONTGOMERY COUNTY, NY

TITLE:
WETLAND W-NSD-01 PROPOSED IMPACTS

DRAWN BY:	A. KAILAS	PROJ. NO.:	411360.1000.0000
CHECKED BY:	C. PEARCE		
APPROVED BY:	T. KONDAK		**REVISED FIGURE 14-3**
DATE:	DECEMBER 2024		

TRC
3 CORPORATE DRIVE
SUITE 202
CLIFTON PARK, NY 12065
PHONE: 518.348.1190

FILE: Mill_Point_94C_Ex_14.aprx

Coordinate System: NAD 1983 StatePlane New York East FIPS 3101 Feet; Map Rotation: 0
Saved By AKAILAS on 12/19/2024 - 10:25:12 AM; File Path: \\empdyvsss\gis\projects\ PROJECTS\ConnectGEM\411360-Mill_Point_Solar\2-APRX\Mill_Point_94C_Ex_14.aprx; Layout Name: MP_Fig14_3_Delineated_Wetland_Impact_11x17L